0 5 10

SCALE BAR 1:100

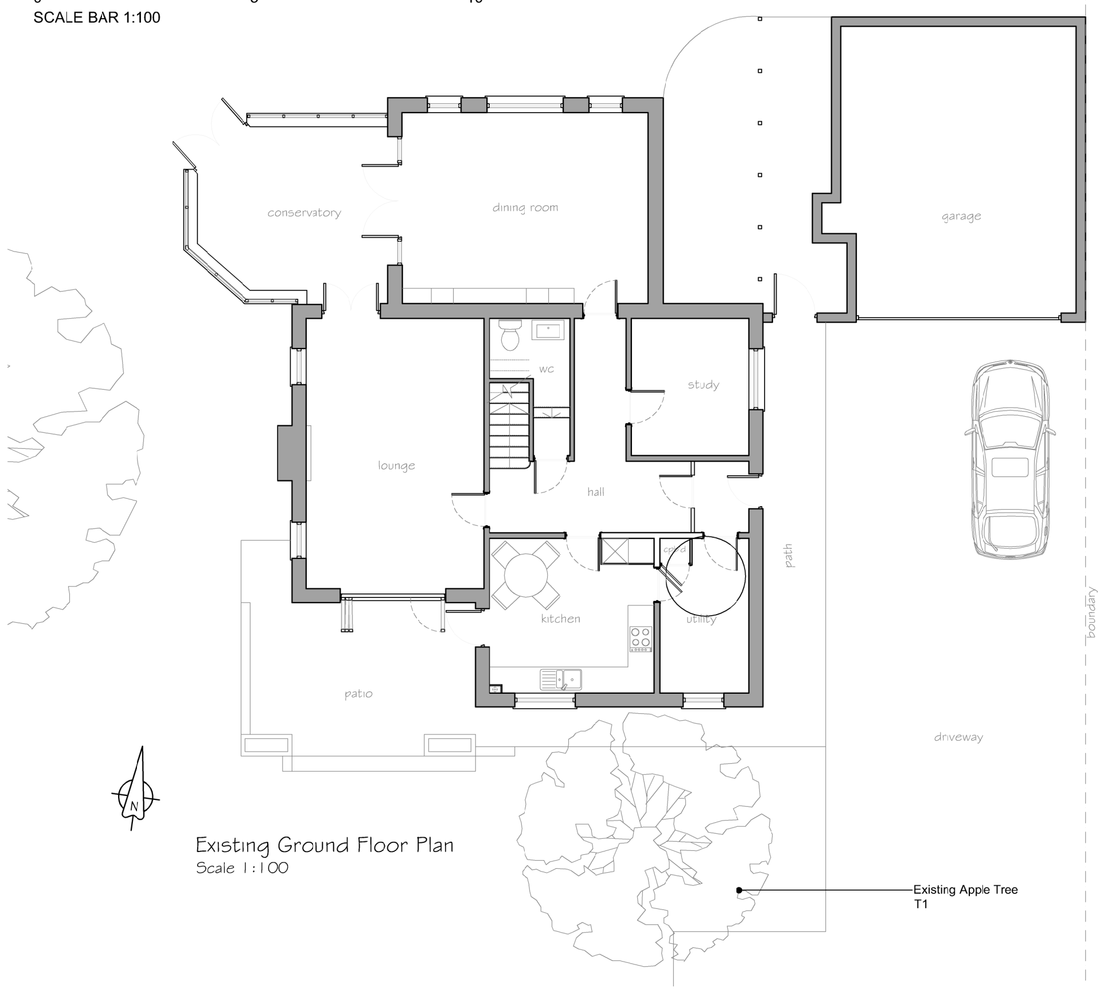


Existing Ground Floor Plan
Scale 1:100

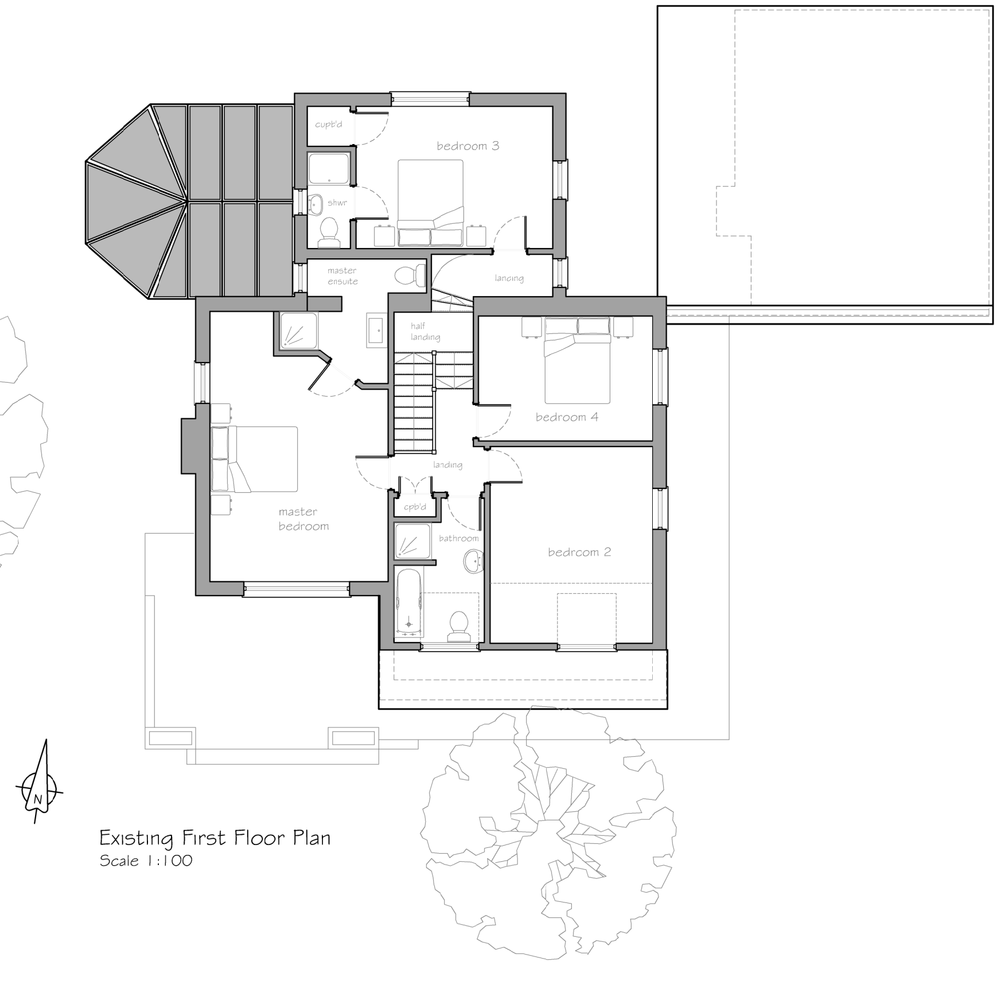


Existing First Floor Plan
Scale 1:100

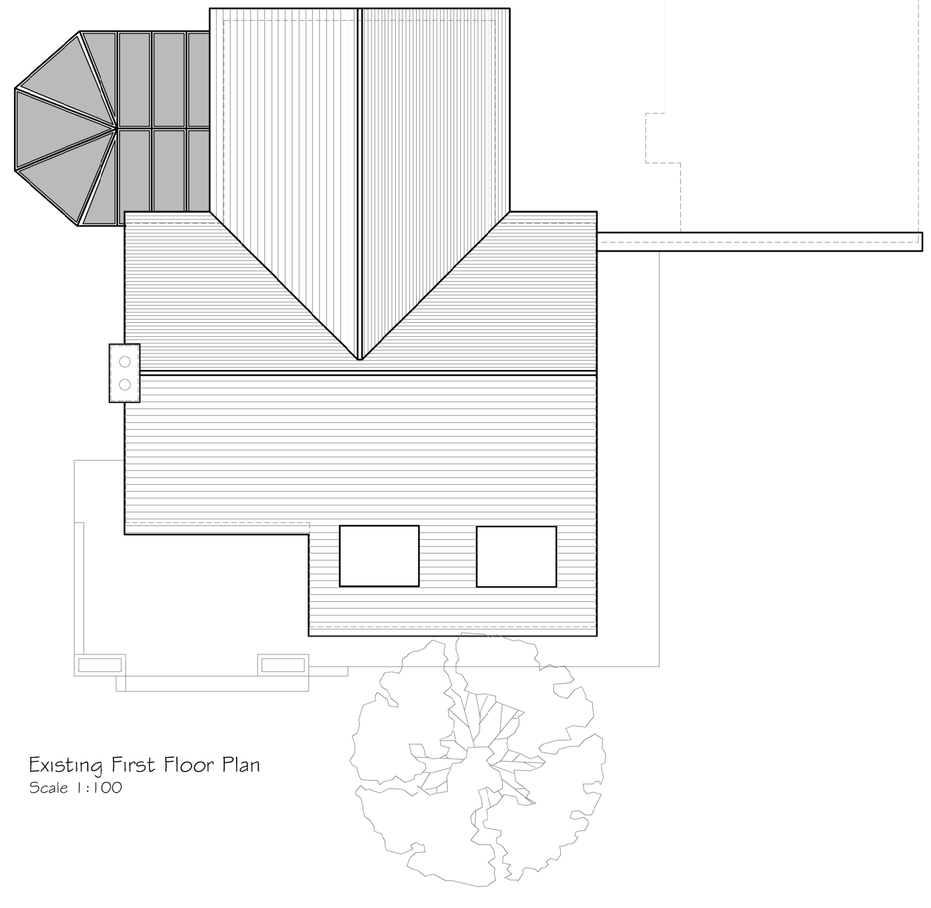

Existing First Floor Plan
Scale 1:100

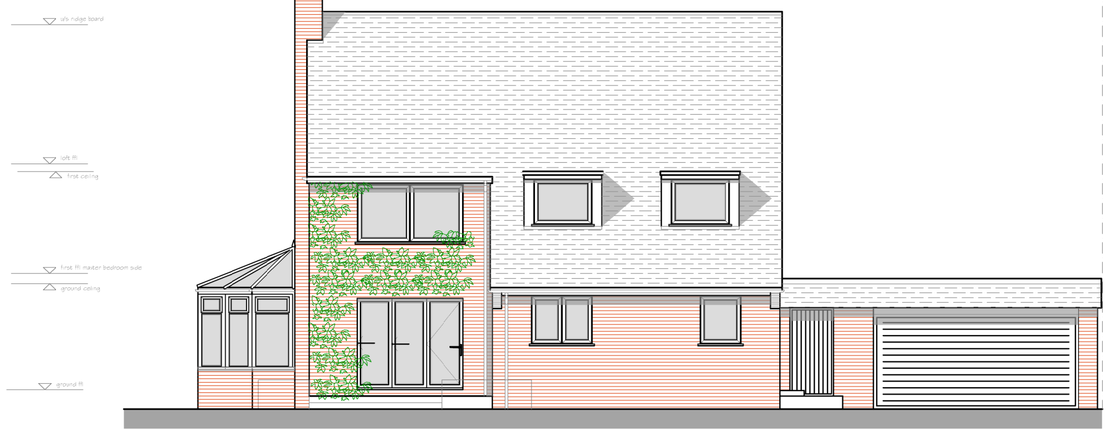


Existing South Elevation
Scale 1:100

Existing West Elevation
Scale 1:100

Existing North Elevation
Scale 1:100

Existing East Elevation
Scale 1:100

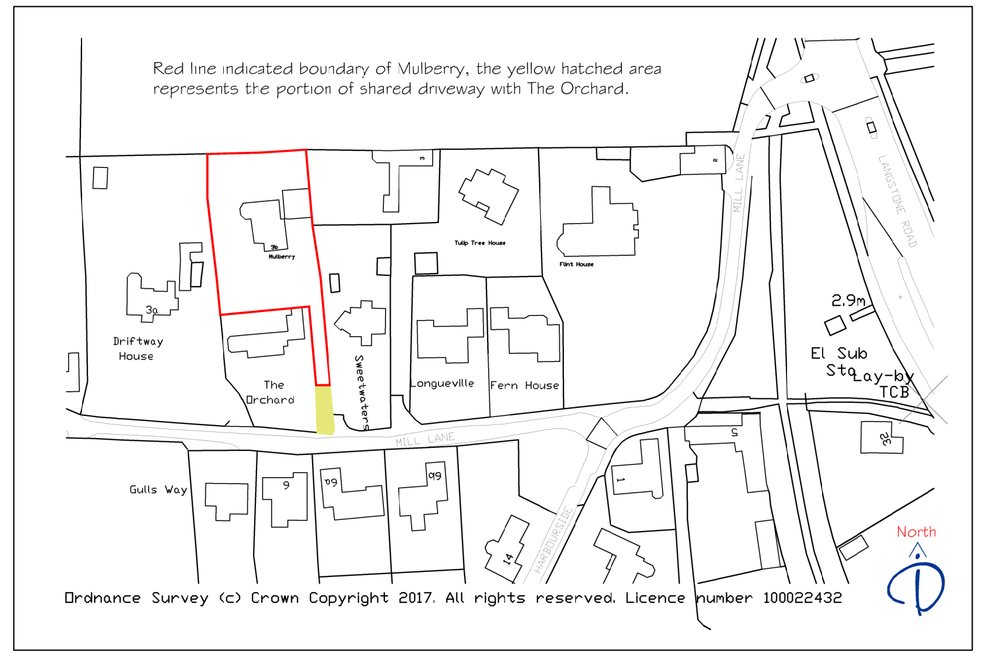


Location Plan of the site at a scale of 1:1250

0 25 50 100

SCALE BAR 1:1250

| Rev | Description | Date | PM |
|---|---|---|---|
| | REVISIONS | | |

PLANNING

CLIENT Mr & Mrs Lewis

PROJECT Alterations to Mulberry, Mill Lane, Langstone, PO9 1RX

TITLE Existing Plans and Elevations


iDraw Ltd. 26 Southdown Road, Horndean, Hampshire. PO8 0ET
Tel: 02392 006 406 Mob: 07810 518 633
Email : idraw@live.co.uk Web: www.idrawarchitecture.co.uk



iDraw Limited
©Copyright Reserved 2016.


Scale : 1:100,500,1250@A1

Date : © DEC2016

Drawn by : MD

Drawing No: 16.208.100

| | | | | | | | |
|---|---|---|---|---|---|---|---|
| A | B | C | D | E | F | G | H |
| J | K | L | M | N | P | Q | R |
| S | T | U | V | W | X | Y | Z |