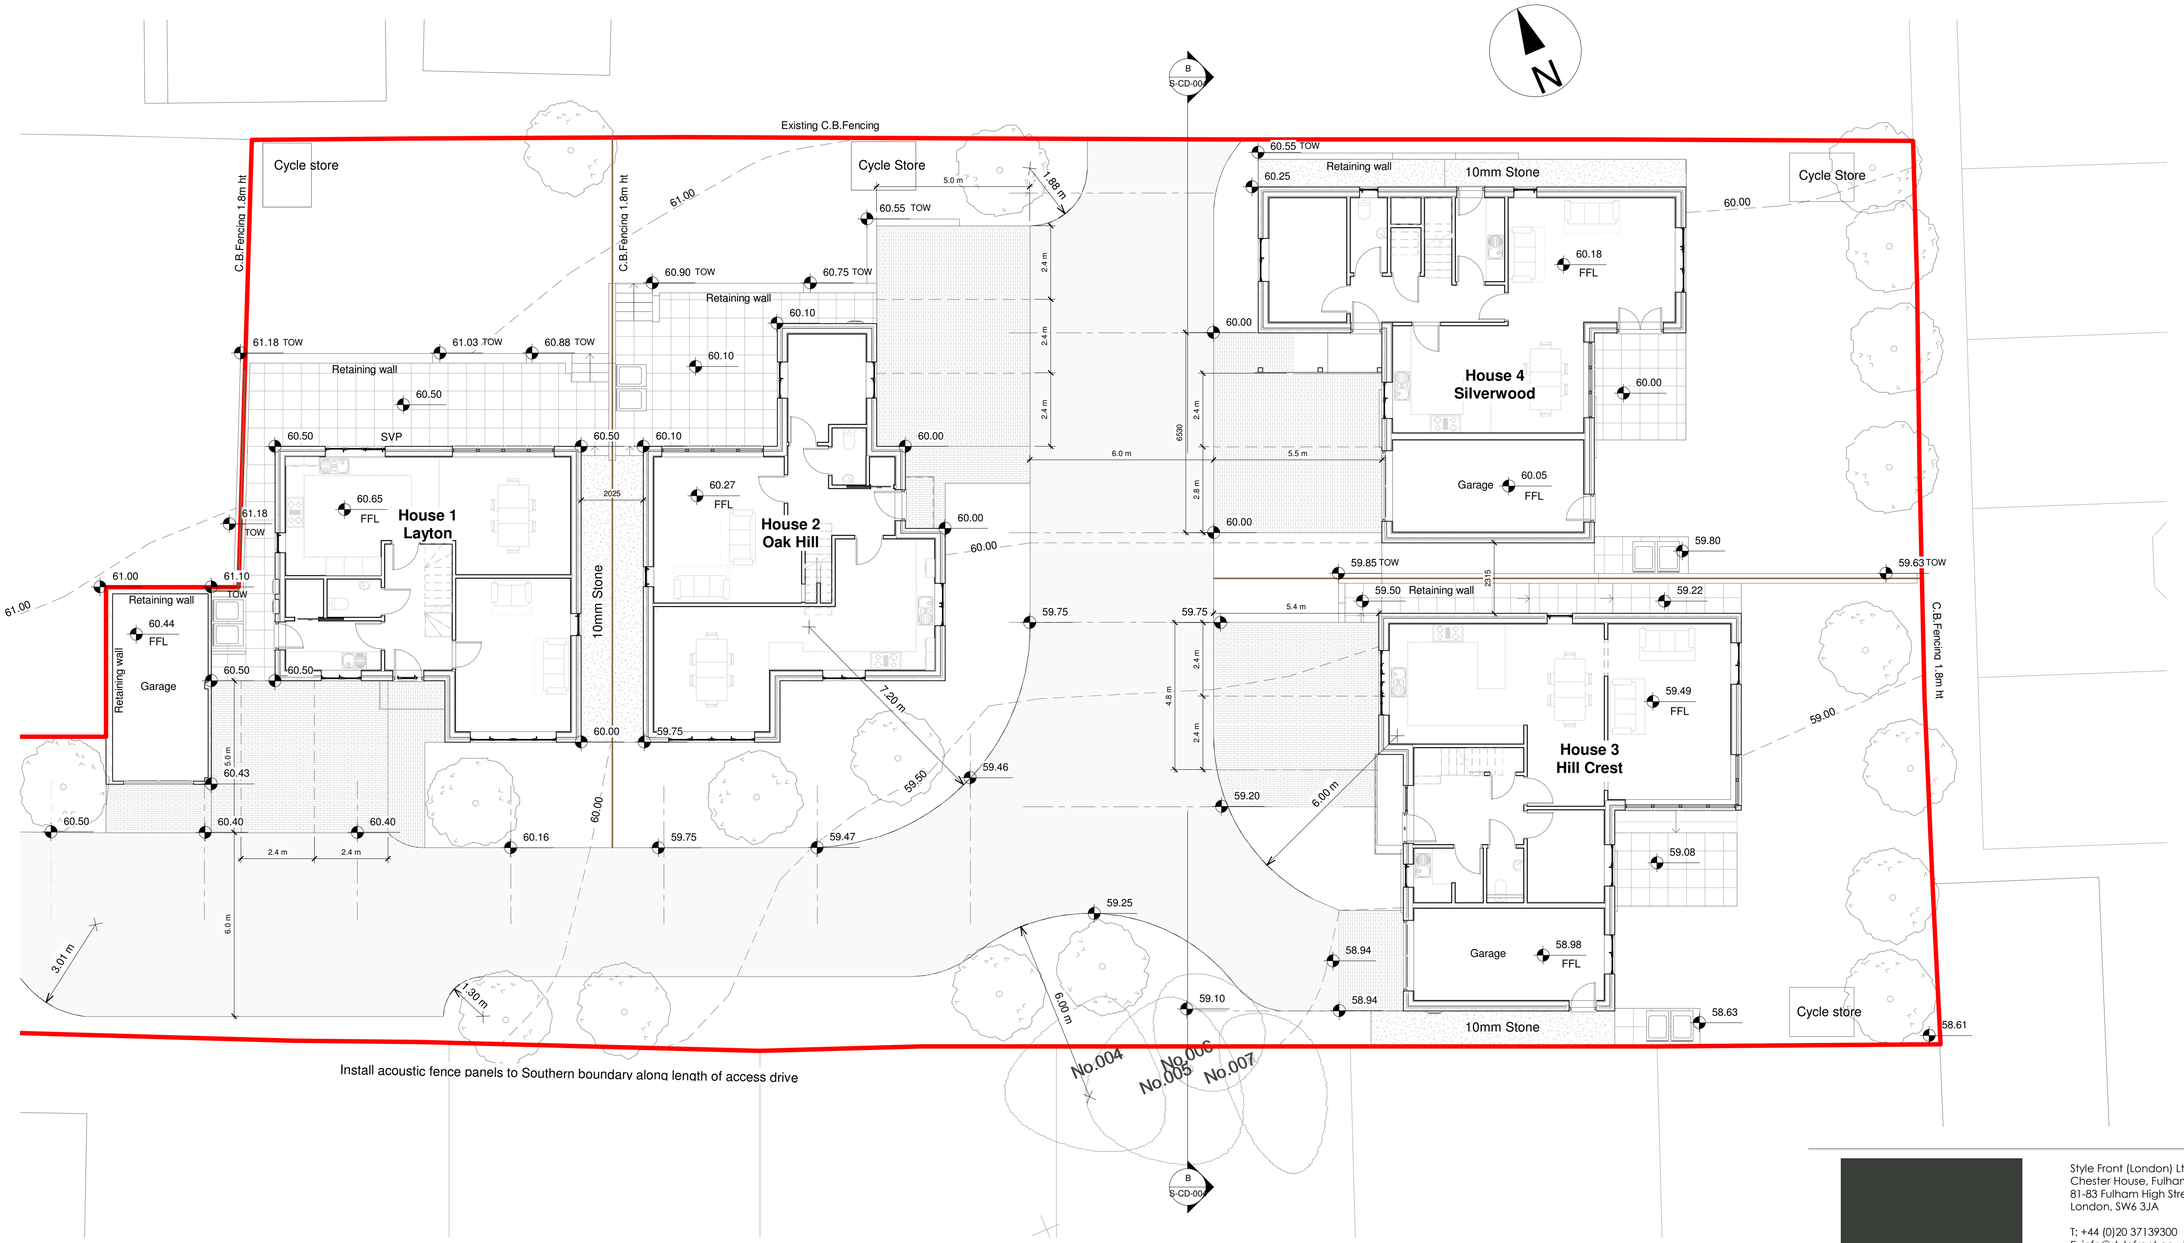


SITE PLAN (2)
Scale 1:100

Scale bar 1:100 @ A1
1m
0
5 m
10 m

Revision	Description	Date

Style Front (London) Ltd
Chester House, Fulham Green
81-83 Fulham High Street
London, SW6 3JA

T: +44 (0)20 37139300
E: info@stylefront.co.uk
W. www.stylefront.co.uk

STYLE FRONT .CO.UK
Design & build

© 2017 - The contents of this drawing and the designs depicted are the exclusive copyright of Style Front London Ltd

Client: **Style Front London Ltd**

Project: **112 London Road, Cowplain, PO8 8HB**

Drawing Title: **Proposed Site Plan (2)**

Drawing No: **S-CD-003**

Project No: **112LR**

Date: **11-01-2016**

All Dimensions to be confirmed on site. Designer to be notified by the contractor if any discrepancies occur before construction begins.

Scale: 1 : 100 @ A1