NOTES:


Dimensions to be checked on site before commencing work. Any discrepancies shall be reported to the architect immediately.

Do not scale from these drawings except for planning purposes.

Use figured dimensions only.


Where applicable this drawing is to be read in conjunction with other consultants' drawings.

All drawings to be read in conjunction with specification and all other drawings including structural engineer and mechanical and electrical drawings / specification

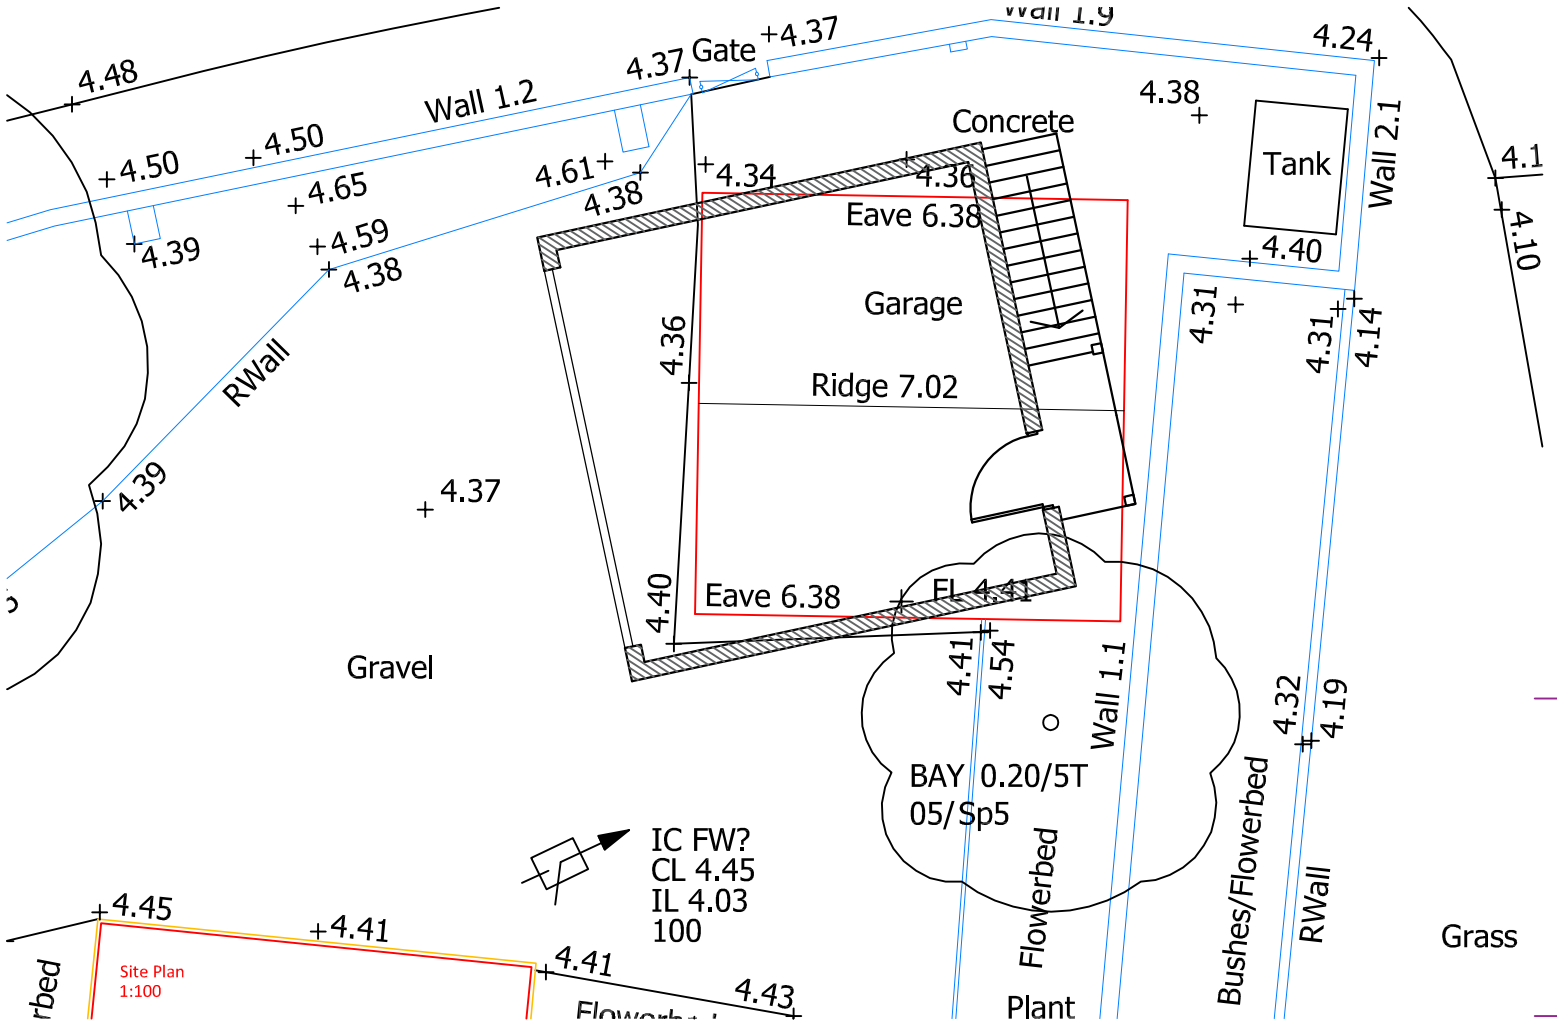





West Elevation
1:100

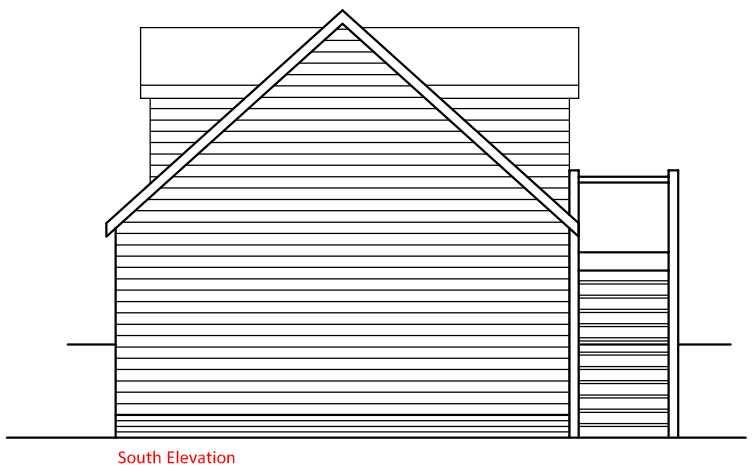

South Elevation
1:100

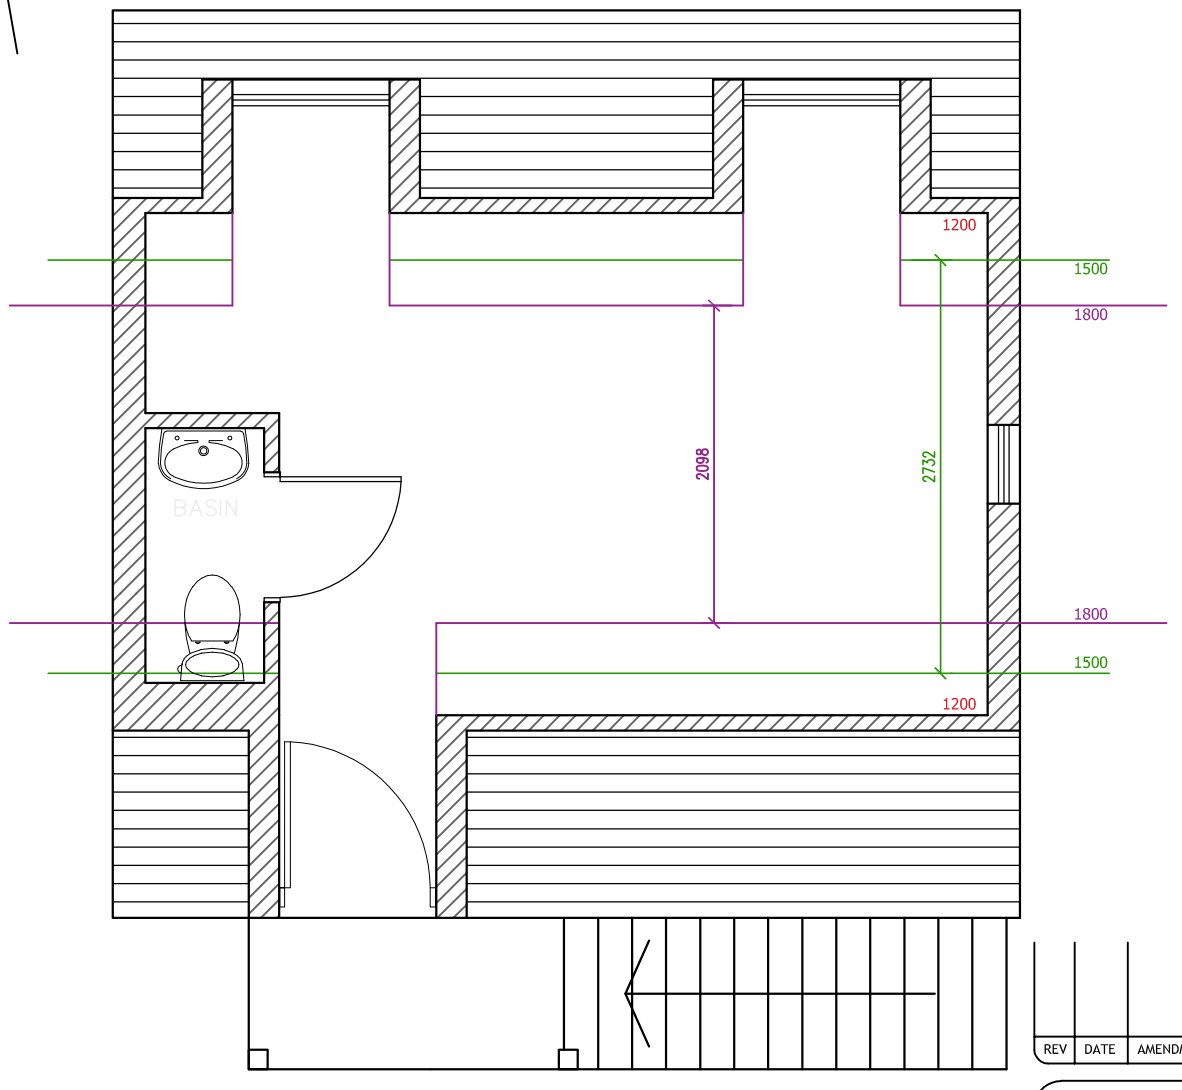


First Floor Plan
1:50

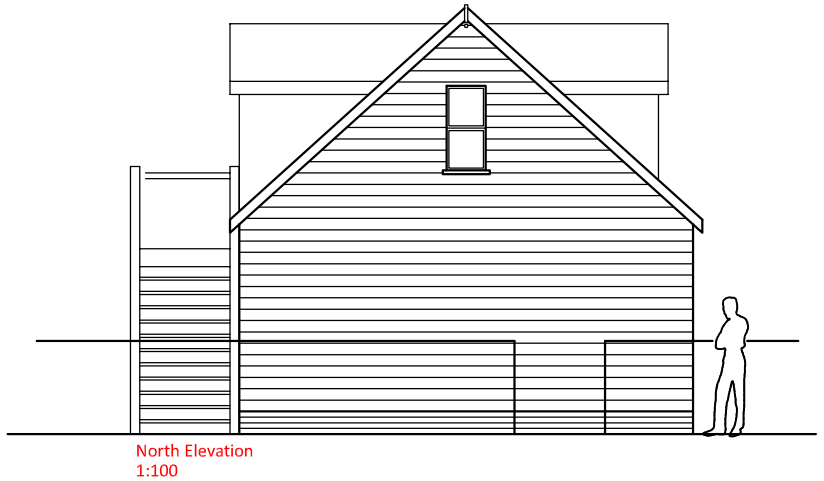

North Elevation
1:100



East Elevation
1:100

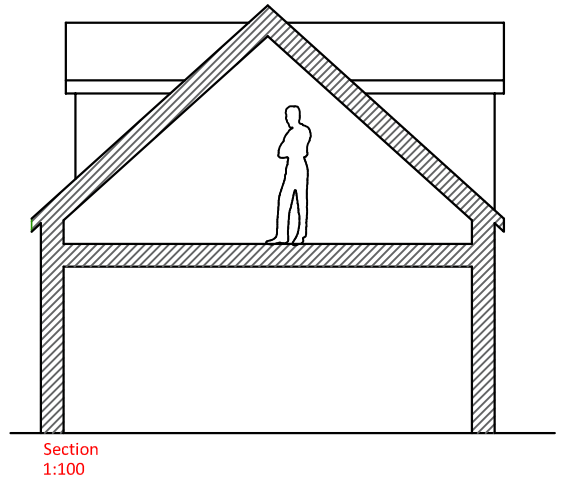

Section
1:100

REV	DATE	AMENDMENT	DRAWN

hd architects

Helyer Davies Architects Ltd
1 The Old Flour Mill,
Emsworth, PO10 7BT
01243 370 715

www.hdarchitects.co.uk mail@hdarchitects.co.uk

CLIENT
Mr Damon Repton

PROJECT
Northwood Farmhouse
Northwood Lane
Hayling Island
Hampshire
PO11 0LR

DRAWING
Proposed Garage Office

SCALE
As noted @ A1

DATE June 2017 DRAWN SR

DRAWING NUMBER
17078-50

REVISION
-