

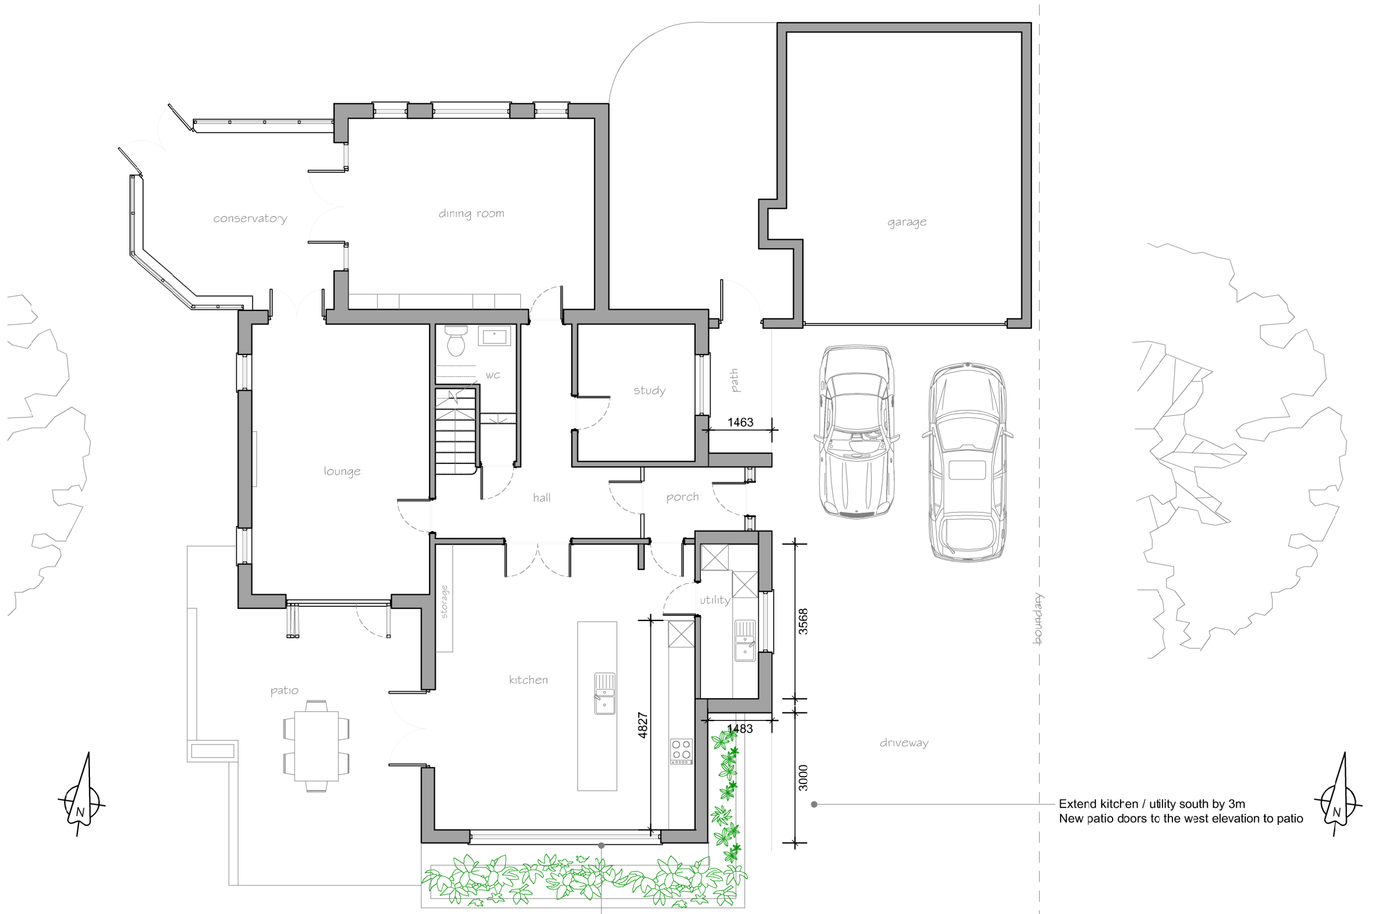



Proposed Ground Floor Plan
Scale 1:100

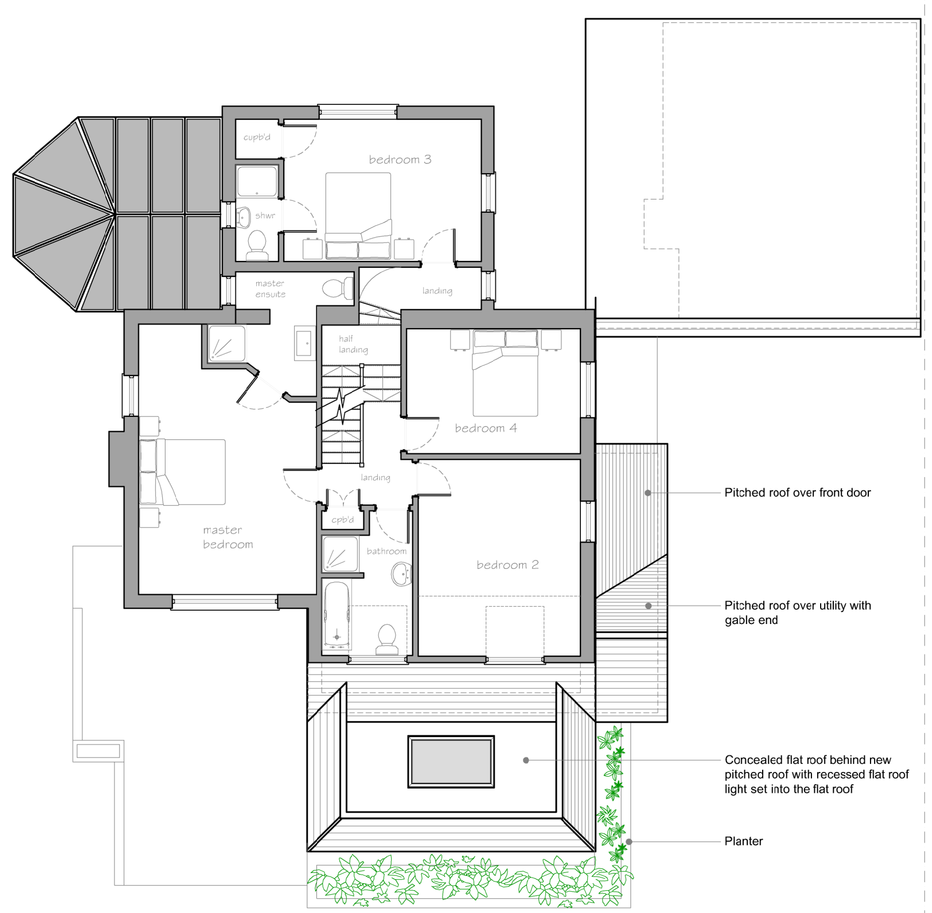

Proposed First Floor Plan
Scale 1:100

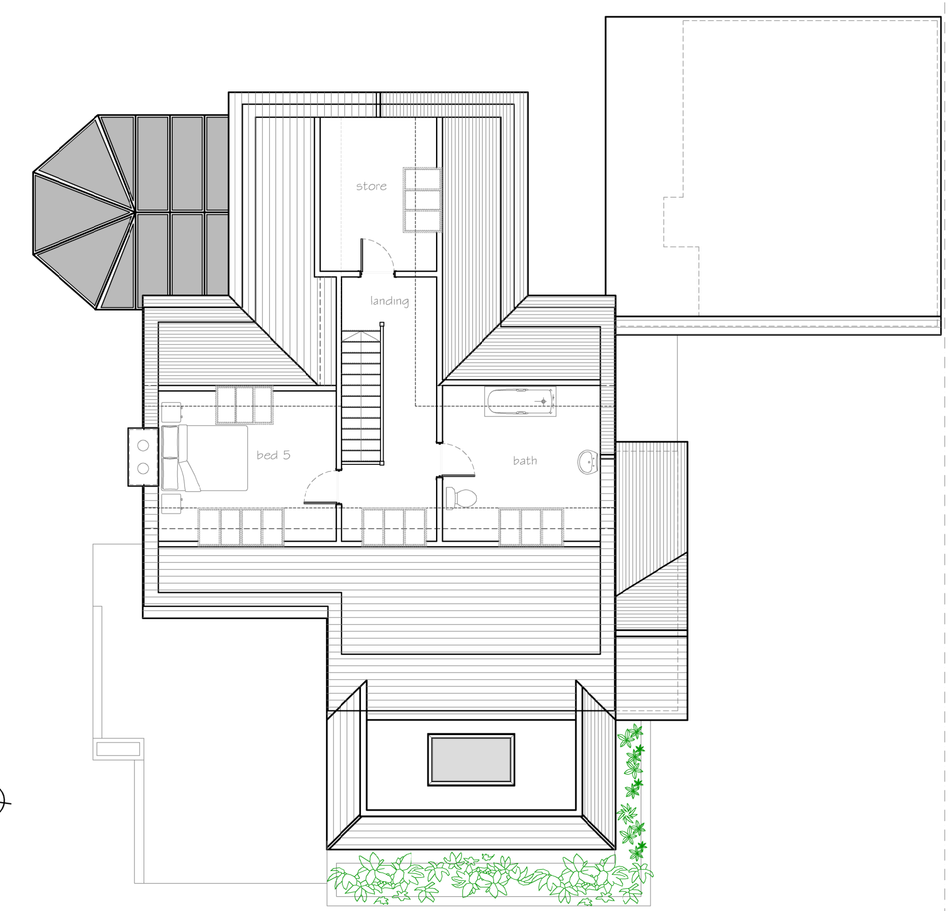

Proposed Roof Plan
Scale 1:100

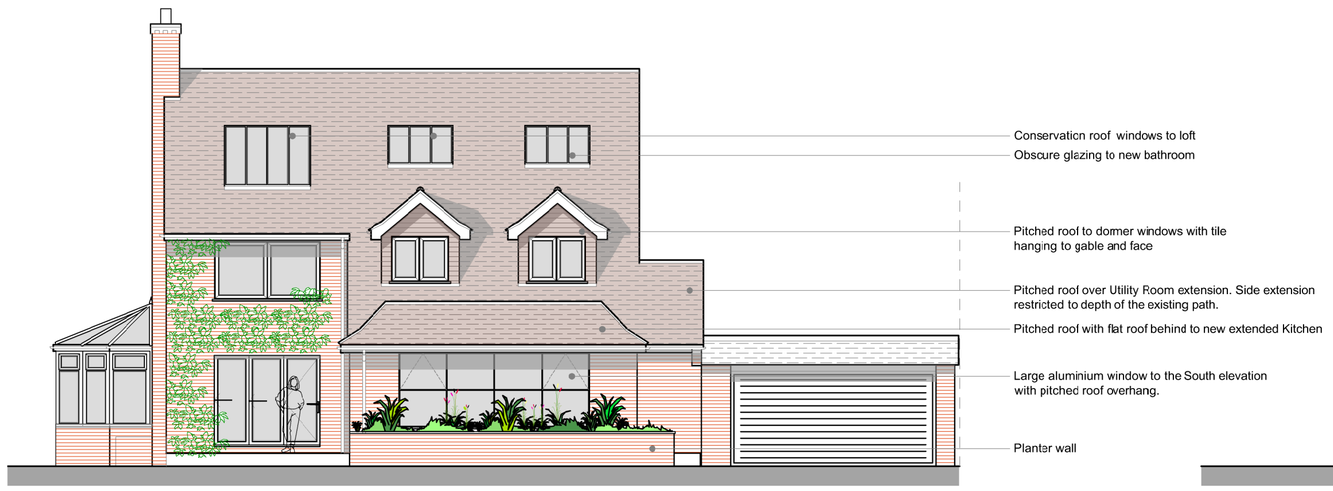

Proposed South Elevation
Scale 1:100




Proposed West Elevation
Scale 1:100



Proposed North Elevation
Scale 1:100



Proposed East Elevation
Scale 1:100

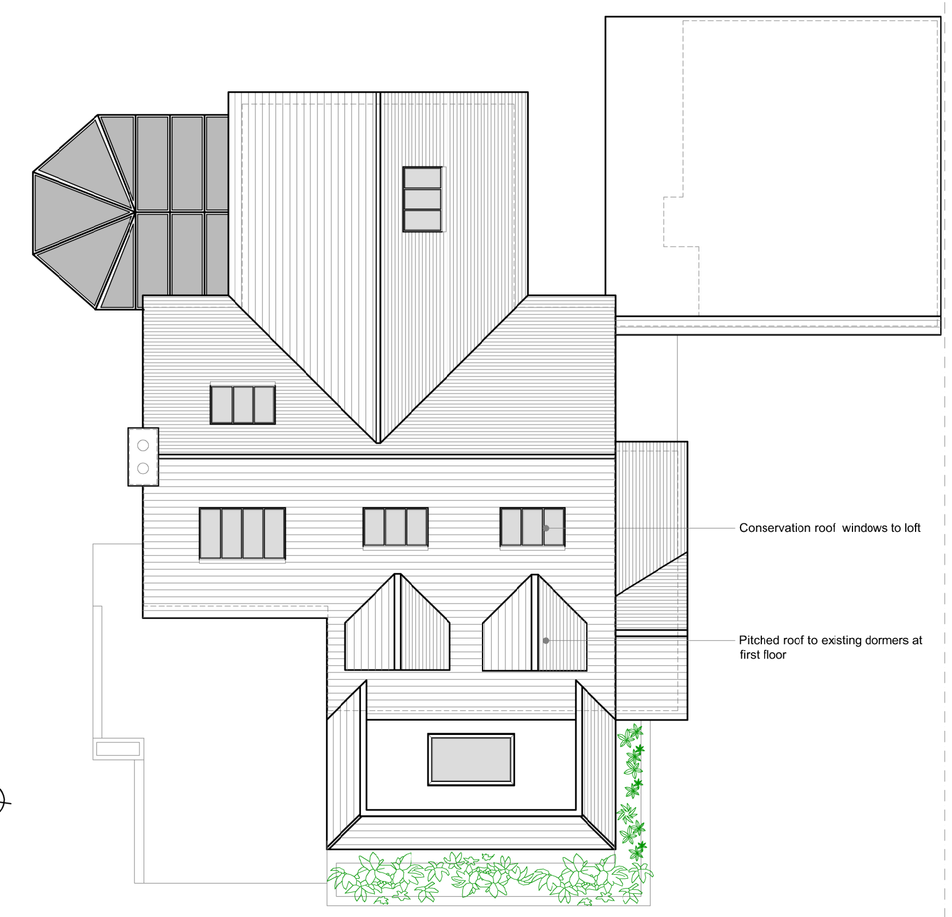

Proposed Roof Plan
Scale 1:100

0 5 10
SCALE BAR 1:100

Rev	Description	Date	PM
-			
A	Loft bedroom window cill reduced to 800mm from ffl	17.01.17	MD

REVISIONS

PLANNING

CLIENT Mr & Mrs Lewis

PROJECT Alterations to Mulberry, Mill Lane, Langstone, PO9 1RX

TITLE Proposed Plans and Elevations

iDraw Ltd. 26 Southdown Road, Horndean, Hampshire. PO8 0ET
Tel: 02392 006 406 Mob: 07810 518 633
Email : idraw@live.co.uk Web www.idrawarchitecture.co.uk

iDraw Limited ©Copyright Reserved 2016.

Scale : 1:100@A1
Date : JAN2017
Drawn by : MD

Drawing No: 16.208.101

A	B	C	D	E	F	G	H
J	K	L	M	N	P	Q	R
S	T	U	V	W	X	Y	Z