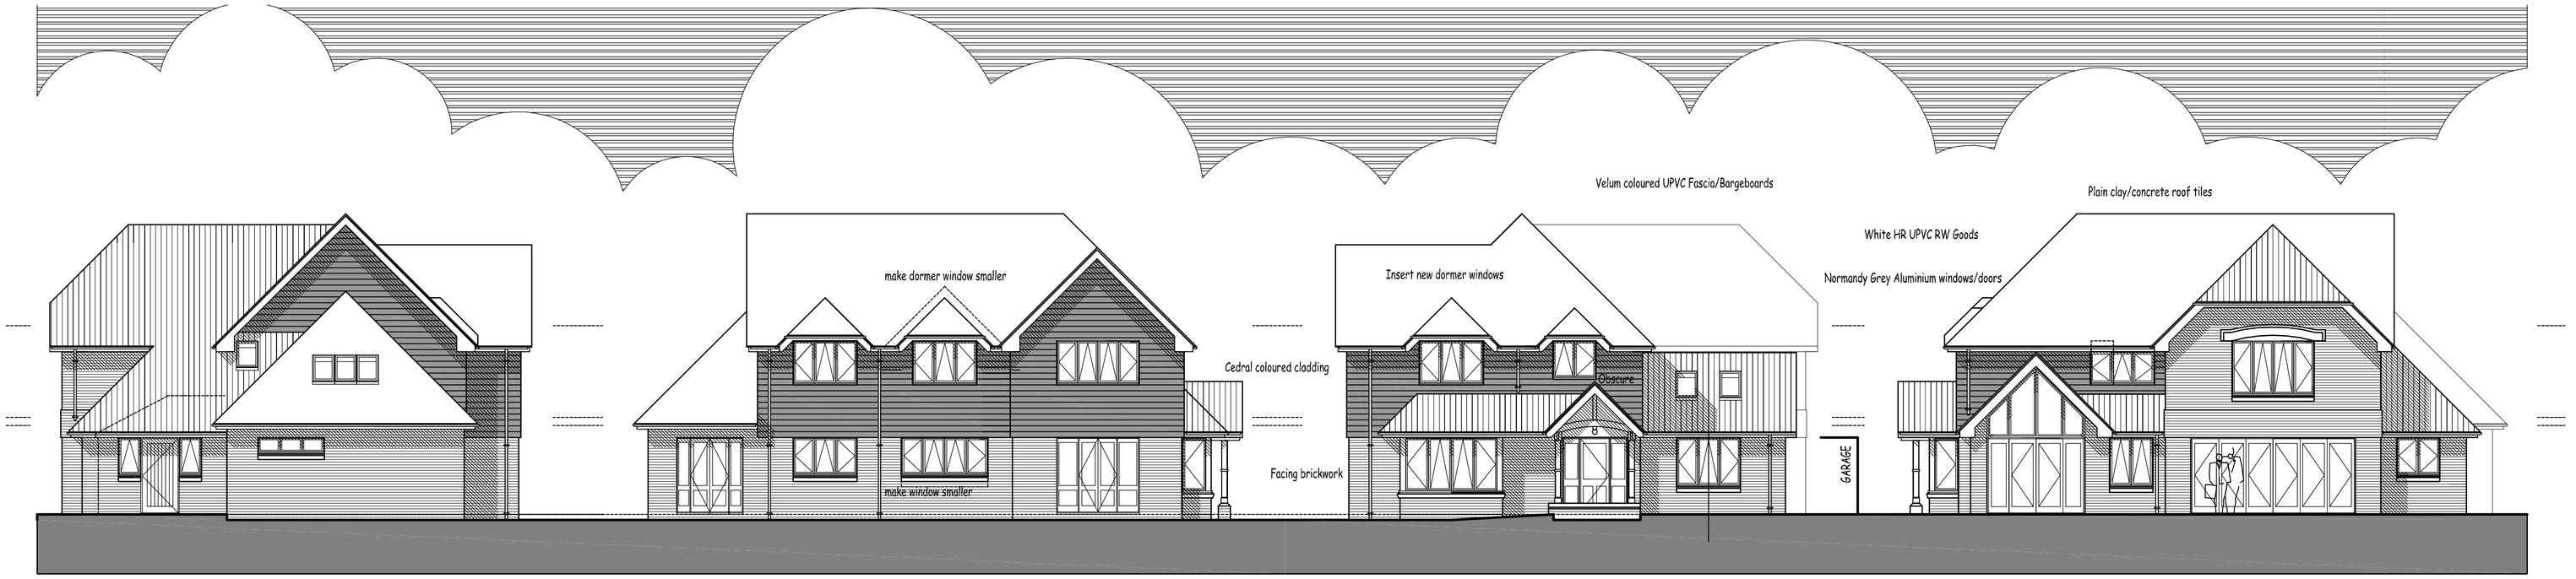

NORTH Elevation

WEST Elevation

SOUTH Elevation

EAST Elevation

0 1M Scale 1:100 10M

Wallis Road

Waterlooville, Havant, Hampshire.

0 1M Scale 1:50 10M

PROPOSED TURNING HEAD

GROUND FLOOR PLAN

Ceiling 260
Head 2090
Cill 0

Ceiling 330
Head 1340
Cill 710

Ceiling 340
Head 1010
Cill 1030

Ceiling 220
Head 370
Cill

LOUNGE
Ceiling Height 2350

KITCHEN
Ceiling Height 2350

Form opening

Form opening

Vaulted Roofline over

Conservation Velux Rooflights

Wheelchair accessible worktop

DINING AREA

HALL
Ceiling Height 2360

Rise 190mm
Going 240mm

FOYER

CLKS

UP

ECO 750x950 Inclined Platform Lift

RAMP

Dwarf retaining wall with kicker

PROPOSED PORCH CANOPY

GARAGE

Conservation Velux Rooflights

Vaulted Ridge Line

STUDY

GARDEN LOUNGE

Line of Conservatory to be demolished

UTILITY

Gated garden wall

PATIO

PROPOSED SINGLE STOREY EXTENSION

PROPOSED 2 STOREY EXTENSION

PROPOSED SINGLE STOREY EXTENSION

Ceiling 380
Head 1210
Cill 870

Ceiling 410
Head 1180
Cill 870

Ceiling 410
Head 1190
Cill 860

Insert smaller window

BED 1
Ceiling Height 2460

Insert new window

BED 2
Ceiling Height 2460

BED 3
Ceiling Height 2460

W

CPD

W

Insert new window

BATHROOM

LANDING
Ceiling Height 2460

WET ROOM

ECO 750x950 Inclined Platform Lift

DN

Insert Velux Rooflights

New window at high level

Conservation Velux Rooflights

W

MASTER BEDROOM

W

Insert Velux Rooflight

FIRST FLOOR PLAN

A 20/03/17 ROOFLIGHTS SHOWN ON PLAN

This drawing is protected by copyright and may not be copied or disclosed to third parties without the expressed permission of Town & Country Architecture.

Preference should be given to written figured dimensions over scale measurements. Discrepancies of any kind must be reported to Town & Country Architecture.

TOWN & COUNTRY ARCHITECTURE
ARCHITECTURAL TECHNOLOGISTS & PLANNING CONSULTANTS
4 FOXGLOVES
THE MEADOWS
FARNHAM
HAMPSHIRE PO16 8UW
TELEPHONE: (01329) 238492
FACSIMILE: (01329) 238492

PROJECT
PLANNING DRAWING
32 Wallis Road
Waterlooville
Havant, Hampshire

CLIENT
Mr.& Mrs.M. Davidson
-

SCALE
1:50 1:100 1:500 1:11250

DATE

DRAWN
P.T.E MCIAT

CHECKED
-

DRWG. NO.
17/13/04

REVISION
A