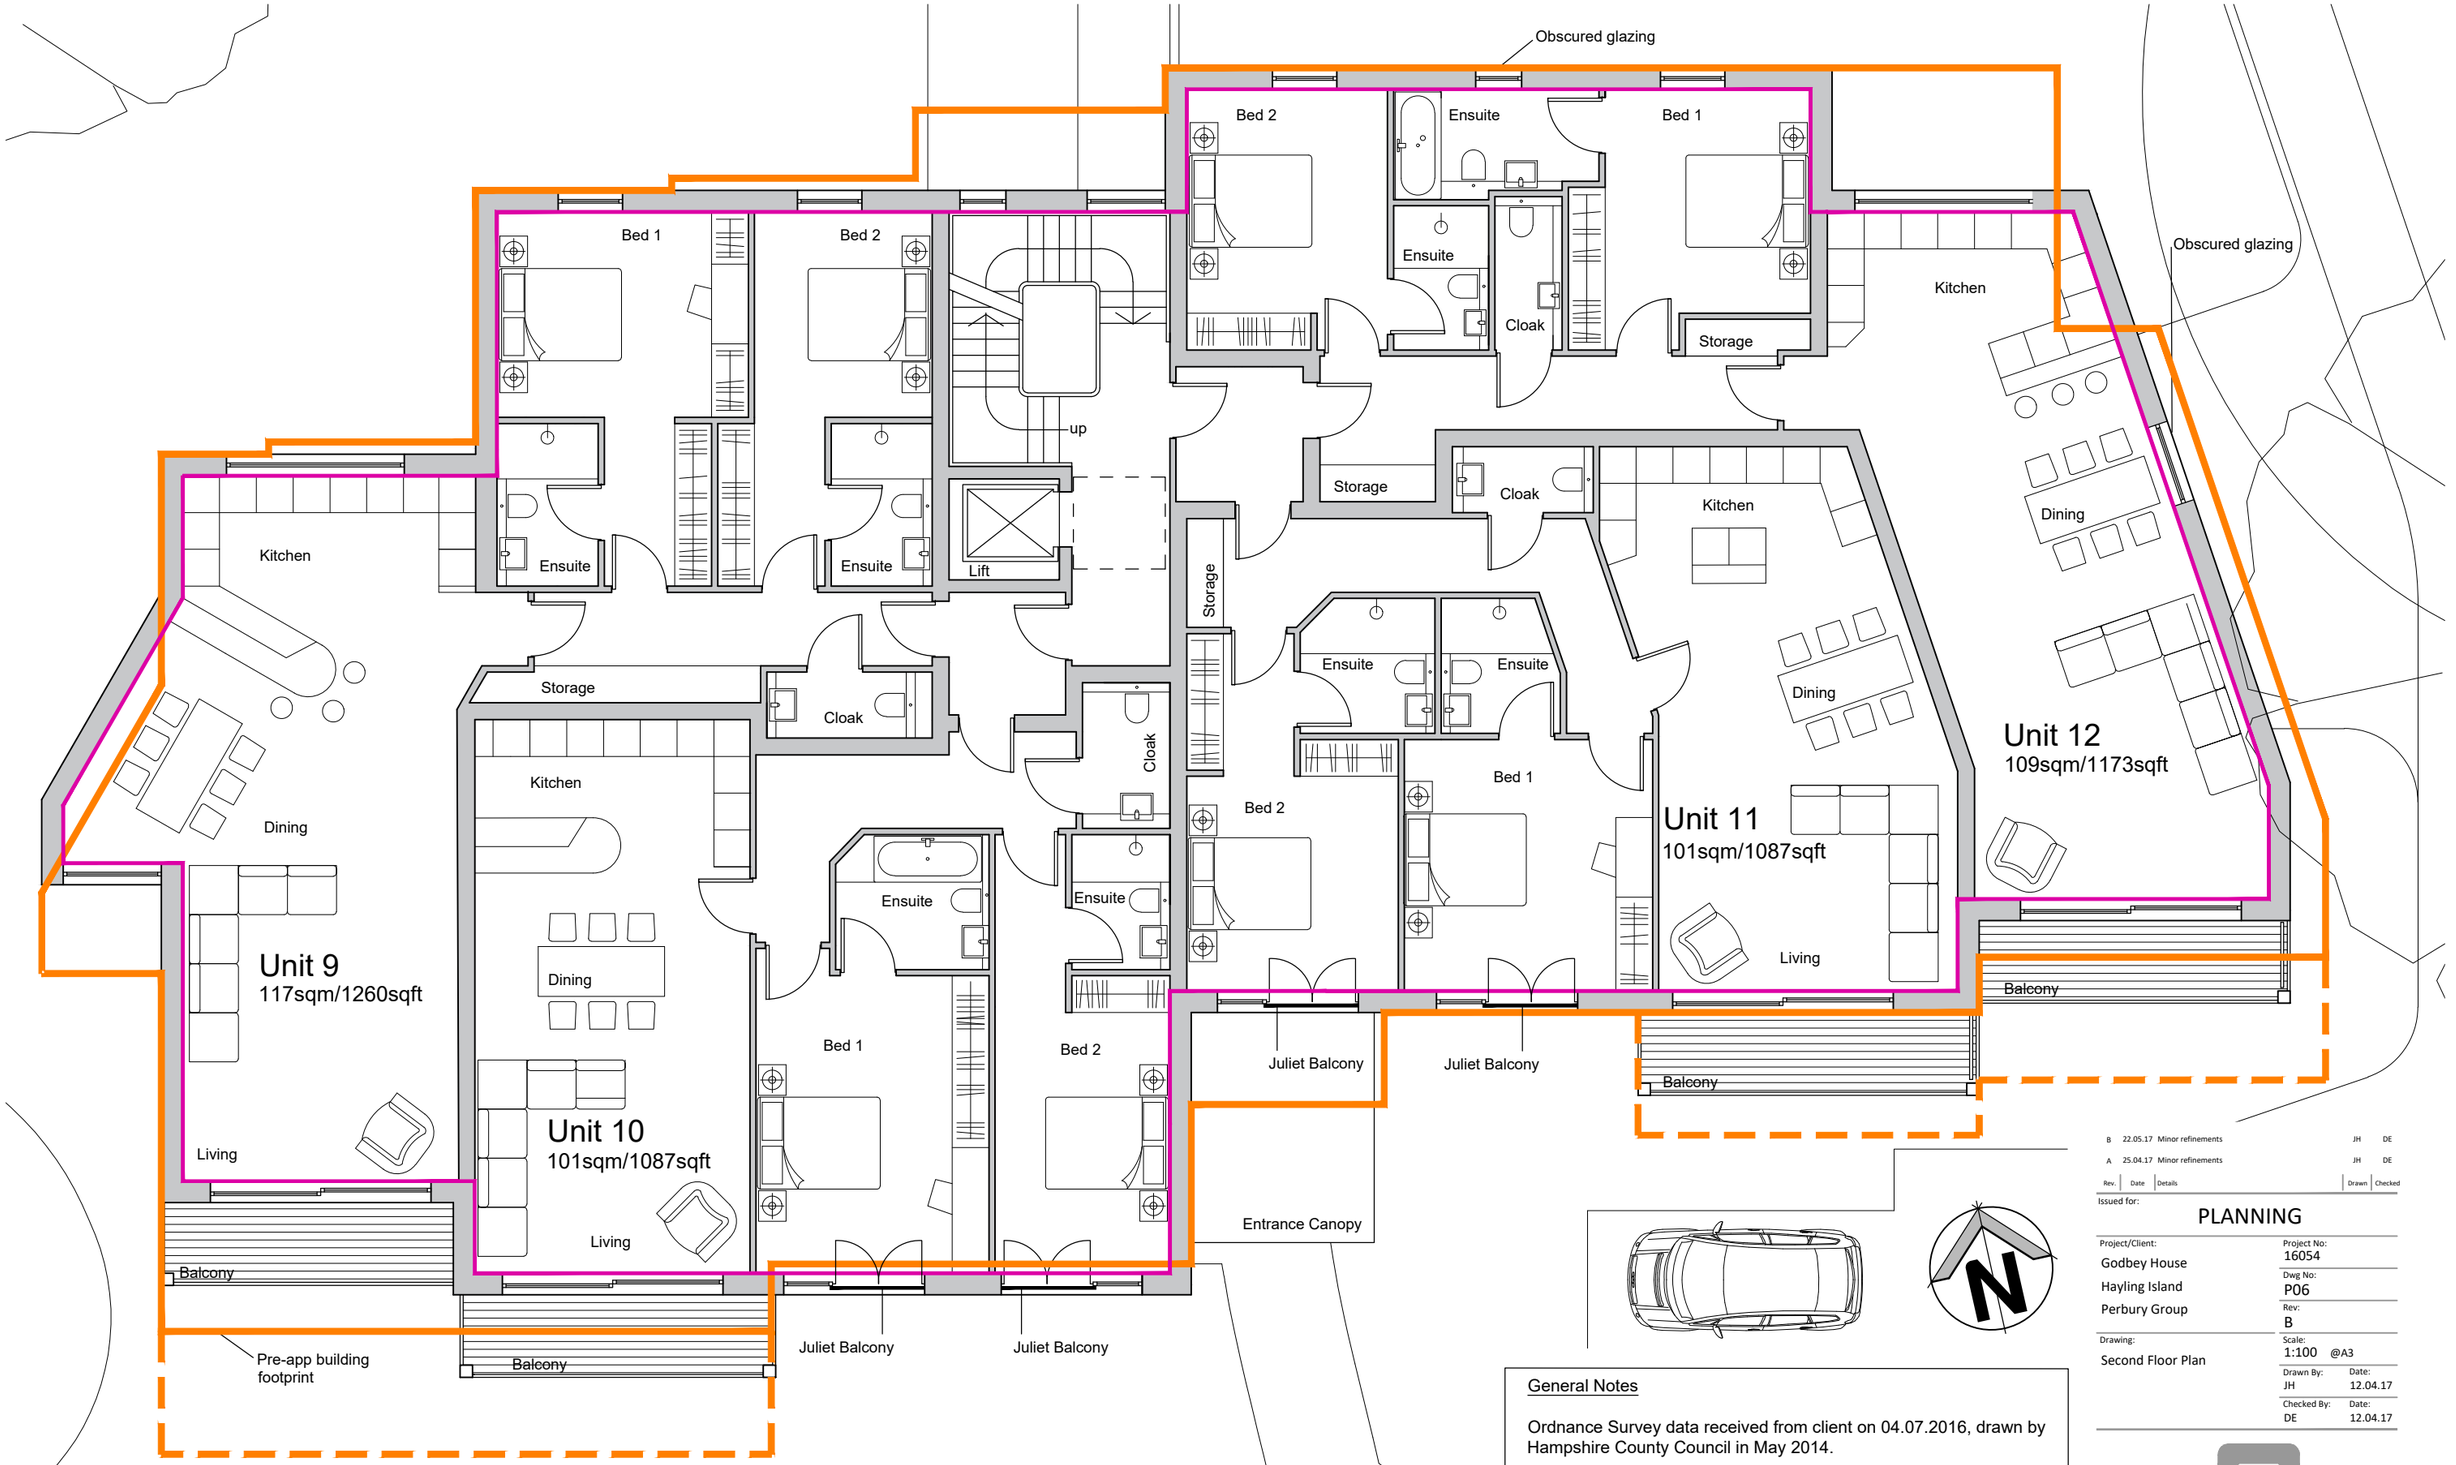


Key

Pre-app building footprint

Pre-app balcony footprint

Second Floor Plan 1:100@A3

0 1 2 3 4 5m

Scale 1:100

General Notes

Ordnance Survey data received from client on 04.07.2016, drawn by Hampshire County Council in May 2014.

Tree Survey Data drawn by and received from Barrell Tree Consultancy on 03.04.2017.

All dimensions to be confirmed on site. All drawings subject to planning and building regulations consent.

All drawings are subject to Local Authority consent.

The details shown are for design intent purposes only and are subject to further design development with suppliers and sub-contracters.

Do not scale off drawings, if in doubt ask.

Rev.	Date	Details	Drawn	Checked
B	22.05.17	Minor refinements	JH	DE
A	25.04.17	Minor refinements	JH	DE

Issued for: PLANNING

Project/Client: Godbey House, Hayling Island, Perbury Group	Project No: 16054
	Dwg No: P06
	Rev: B
Drawing: Second Floor Plan	Scale: 1:100 @A3
	Drawn By: JH Date: 12.04.17
	Checked By: DE Date: 12.04.17

BrightSpace architects

27 Glasshouse Studios, Fryern Court Road, Fordingbridge
Hampshire, SP6 1QX T: (01425) 655806/653639

© BrightSpace Architects Ltd. Contractors must work only to figured dimensions which are to be checked on site. Registered Office - 17 Northover Rd, Pennington, Lymington, Hampshire, SO41 8GU. Registered Number - 07399008