
Notes

1. This drawing is the copyright of MH Architects Ltd
2. Do not scale this drawing except for Local Authority planning purposes
3. All dimensions must be checked on site by the contractor prior to commencement of the works.


Rev.	Revision	By	Date	Check	Date

Materials Key:


A	Through Colour Render- White / Off-White
B	Blue/Black facing / engineering brick
C	Kalwall translucent wall panelling
D	Zinc seamed cladding
E	Tecu (gold) copper mesh solar screen
F	Galvanised railing with stainless steel mesh infill guarding
G	Timber frame structure to walkways
H	Dark grey ppc aluminium windows with thin frames
J	Rainwater goods, all other copings and cills - dark grey ppc aluminium.
K	Black ppc metal railing and sliding gate
L	PPC Aluminium louvered solar shading

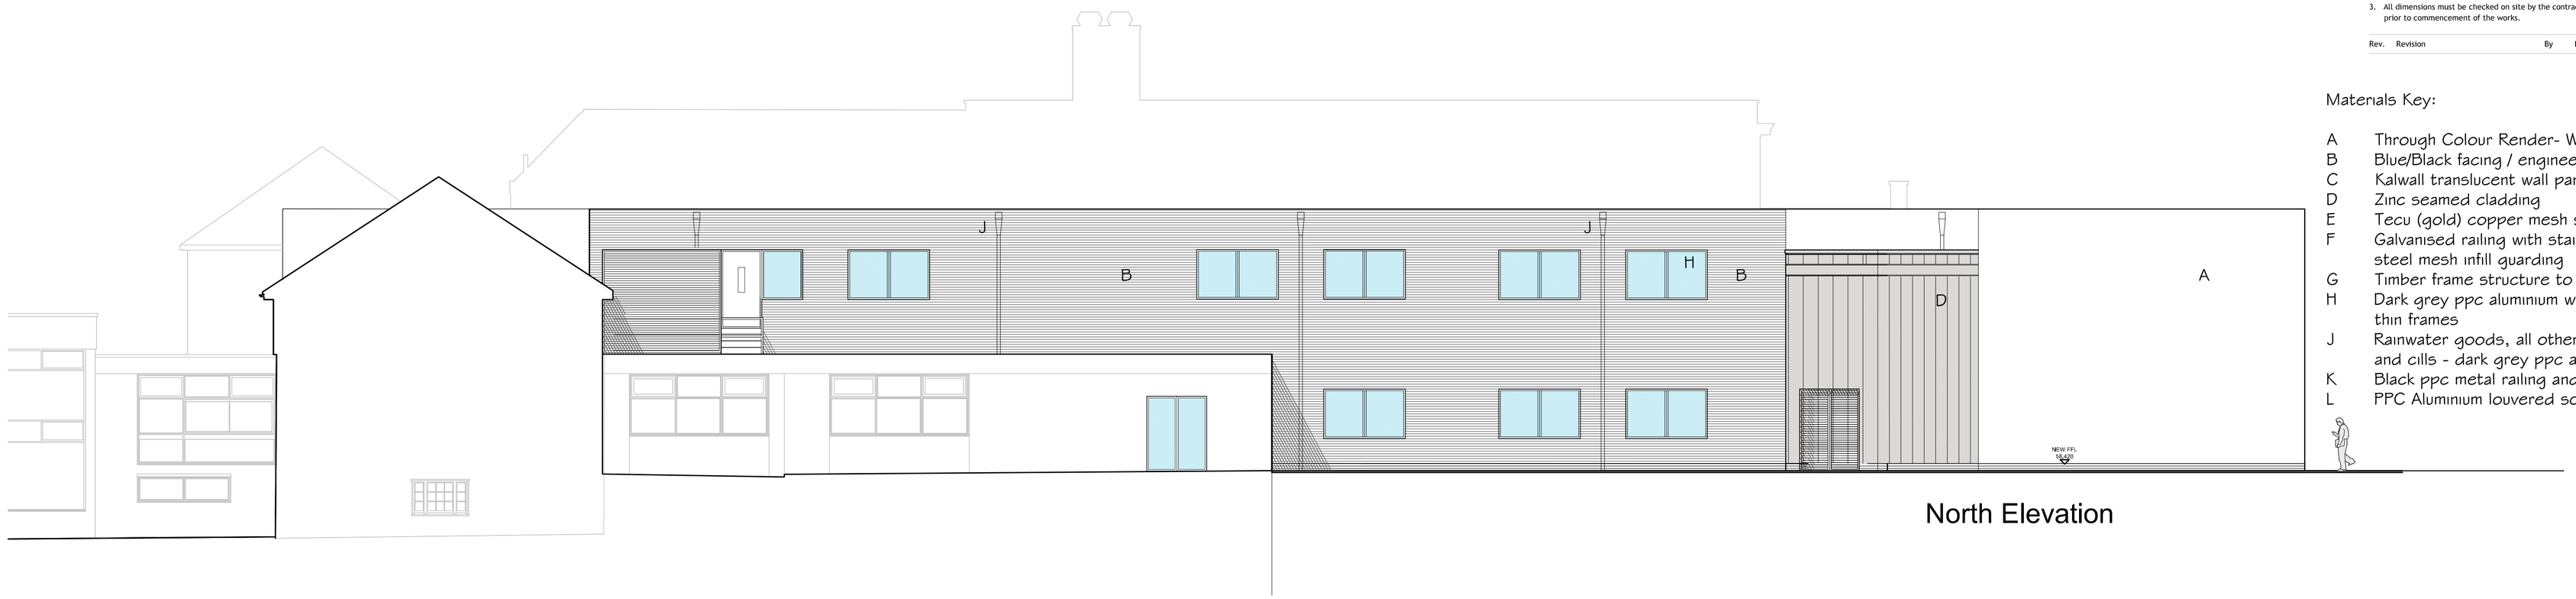

North Elevation

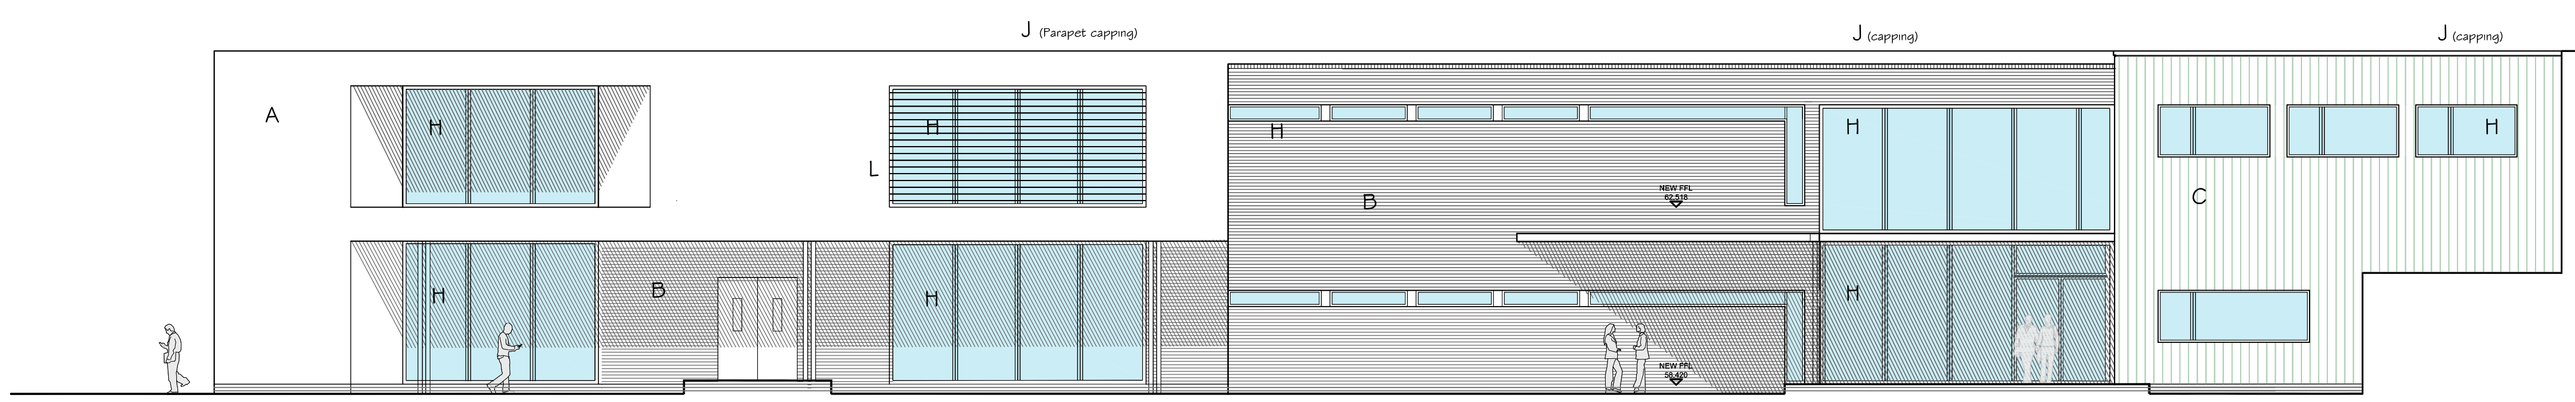

South Elevation

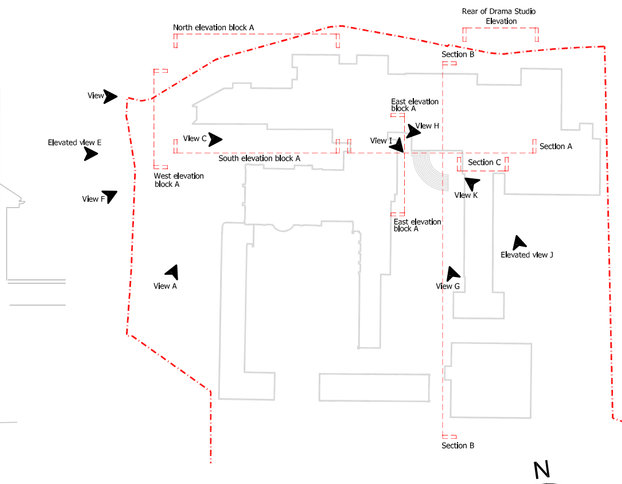







Elevations 1:100 @ A1

1 0 1 2 3 4 5 6 7 8 9m

1:100

Purbrook Park School

Extensions, Internal Remodelling and External Works
Purbrook Park School, Waterlooville
Purbrook Park School Trust

Project & Drawing title
Elevations as Proposed
Sheet 1 : Block A
(incl Model Views)

Drawn	Date	Checked	Date	Scale at A1
TGM	30.06.14	HG	30.06.14	1:100

Job N°. 13 083 | Drawing N°. PL-16 | Rev.

Status: PLANNING

Ground Floor | Bicentennial Building
Southern Gate | Chichester
West Sussex | PO19 8EZ

t. 01243 774748
e. admin@mharchitects.co.uk
www.mharchitects.co.uk

Limited Company
Registered in England No 1994233

MH ARCHITECTS