FOR PLANNING PURPOSES ONLY

NOT FOR CONSTRUCTION

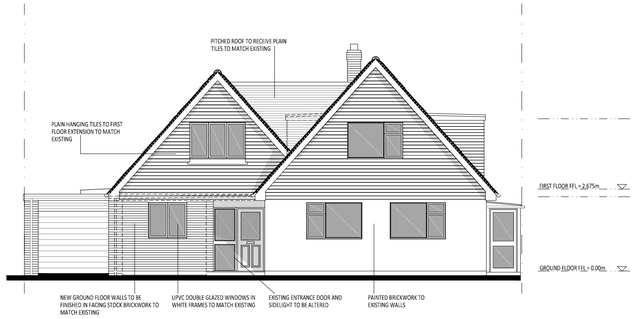

FRONT ELEVATION - AS PROPOSED

SCALE @ 1:100 ON AN A1 SHEET

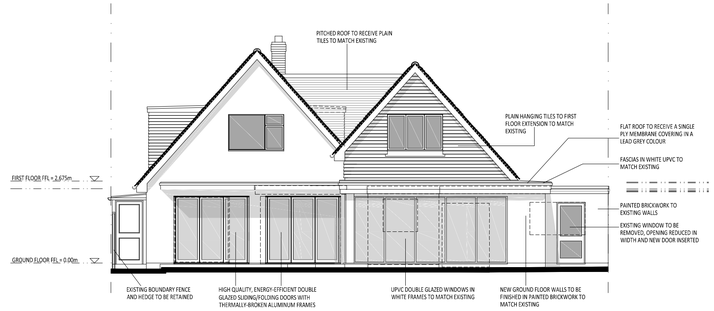

REAR ELEVATION - AS PROPOSED

SCALE @ 1:100 ON AN A1 SHEET

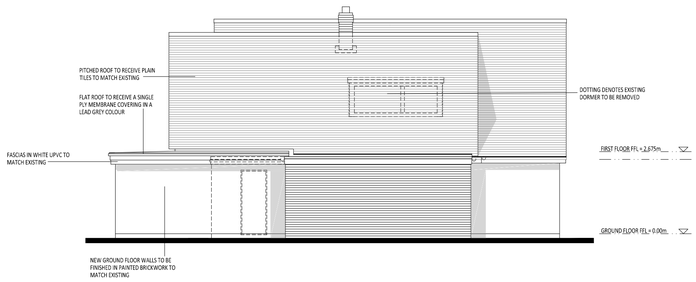

SIDE (EAST) ELEVATION - AS PROPOSED

SCALE @ 1:100 ON AN A1 SHEET

SIDE (WEST) ELEVATION - AS PROPOSED

SCALE @ 1:100 ON AN A1 SHEET

0m 2m 4m 6m 8m 10m

VISUAL SCALE 1:100 @ A1

NOTES.
DO NOT SCALE OFF THIS DRAWING

CHECK ALL DIMENSIONS ON SITE BEFORE ANY WORK IS COMMENCED.

ALL GOODS MATERIALS AND WORKMANSHIP MUST CONFORM WITH CURRENT BUILDING REGULATIONS, BRITISH STANDARDS AND CODES OF PRACTICE.

R.I.B.A BASIC SERVICES GIVEN/ NOT GIVEN.

COPYRIGHT OF THIS DRAWING IS RETAINED BY GEORGE BAXTER ASSOCIATES LTD. AND IT MUST NOT BE REPRODUCED WITHOUT WRITTEN CONSENT.

PLANNING

REV.	DATE.	BY.	AMENDMENT.
*	*	*	*

GEORGE BAXTER ASSOCIATES
CHARTERED ARCHITECTS

GEORGE BAXTER ASSOCIATES LTD.
3 LUCASTES MEWS
PADDOCKHALL ROAD
HAYWARDS HEATH
WEST SUSSEX
RH16 1HE

(01444) 847455
info@georgebaxterassociates.co.uk
www.georgebaxterassociates.co.uk

CLIENT.
Mr. & Mrs. T. Cassford

PROJECT.
2 Wensley Gardens
Emsworth
Hampshire, PO10 7RA

DRAWING.
Elevations As Proposed

DATE.	SCALE.	DRAWN BY.
13.12.2016	1:100 A1	RH
		CHECKED BY. MC

DRAWING NO.
2.02