0 5 10
SCALE BAR 1:100

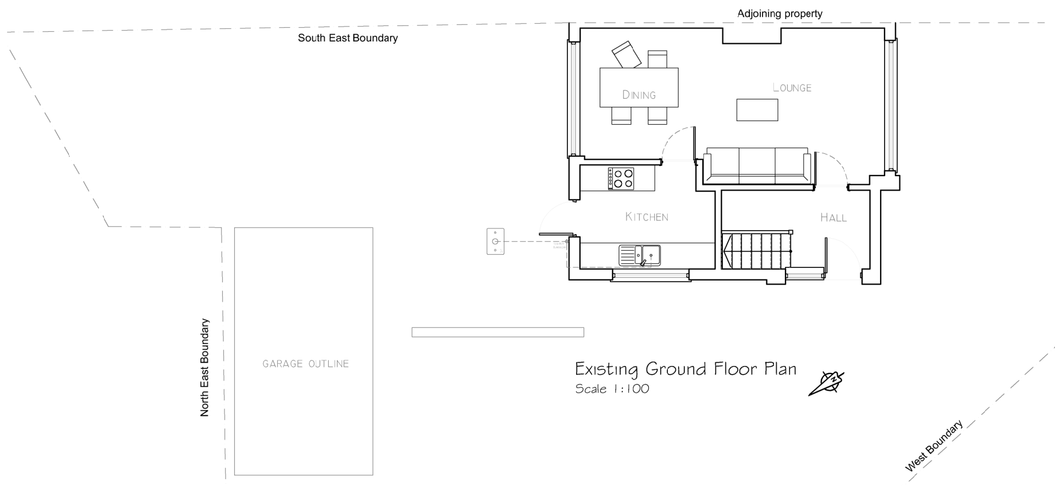

Existing Ground Floor Plan
Scale 1:100

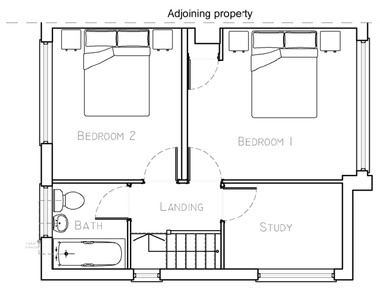

Existing First Floor Plan
Scale 1:100

Existing Roof Plan
Scale 1:100

Existing Front Elevation (North West)
Scale 1:100

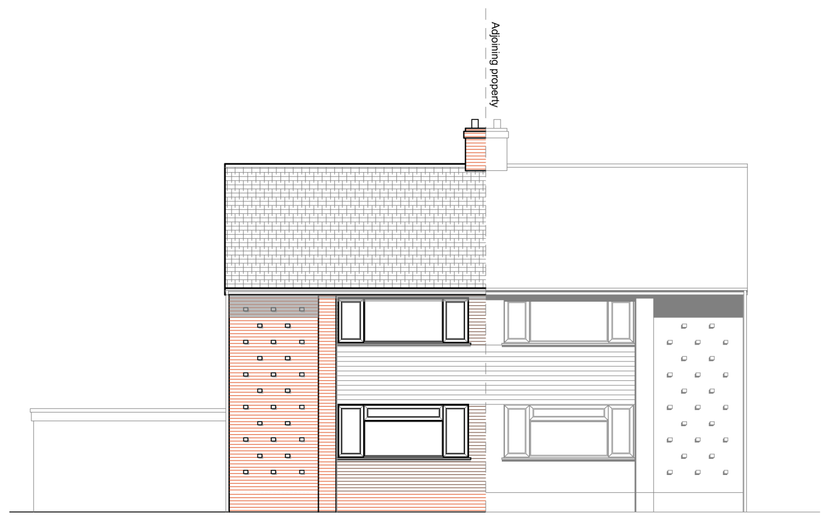

Existing Side Elevation (South West)
Scale 1:100

Block Plan of the Site
Scale 1:500

0 10 20 50
SCALE BAR 1:500

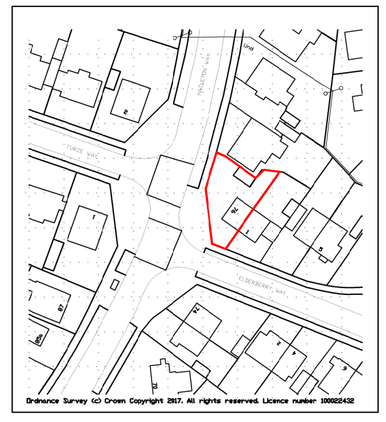

Location Plan of the Site
Scale 1:1250

North

0 25 50 100
SCALE BAR 1:1250

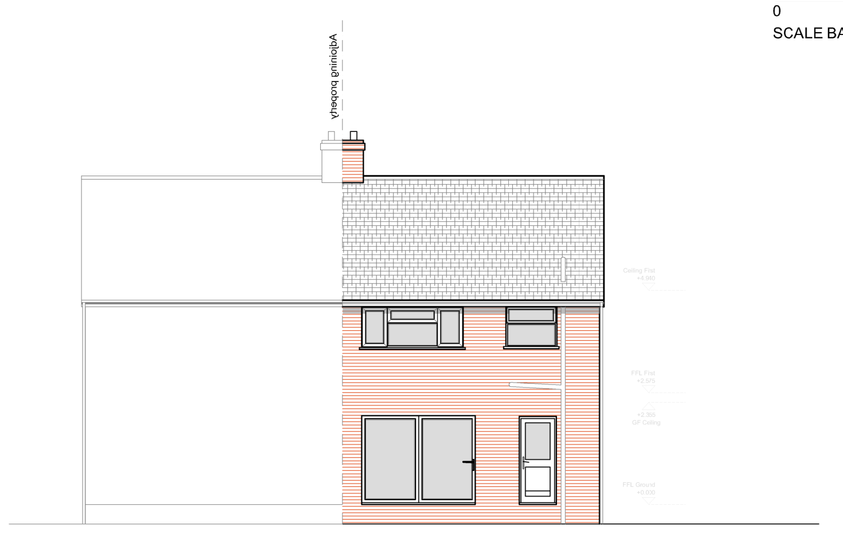

Existing Side Elevation (North East)
Scale 1:100

Ordnance Survey (c) Crown Copyright 2017. All rights reserved. Licence number 100022432

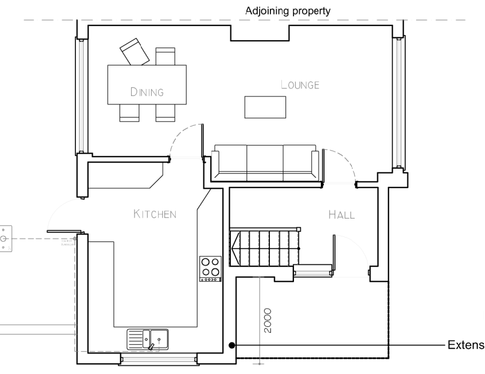

Proposed Ground Floor Plan
Scale 1:100

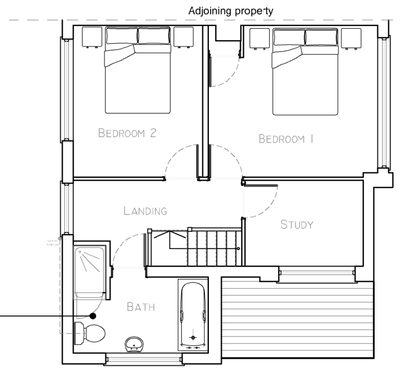

Proposed First Floor Plan
Scale 1:100

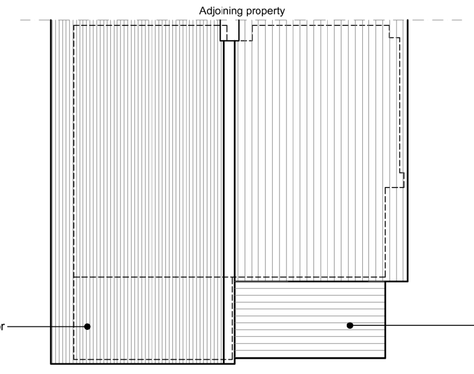

Proposed Roof Plan
Scale 1:100

Proposed Block Plan of the Site
Scale 1:500

0 10 20 50
SCALE BAR 1:500

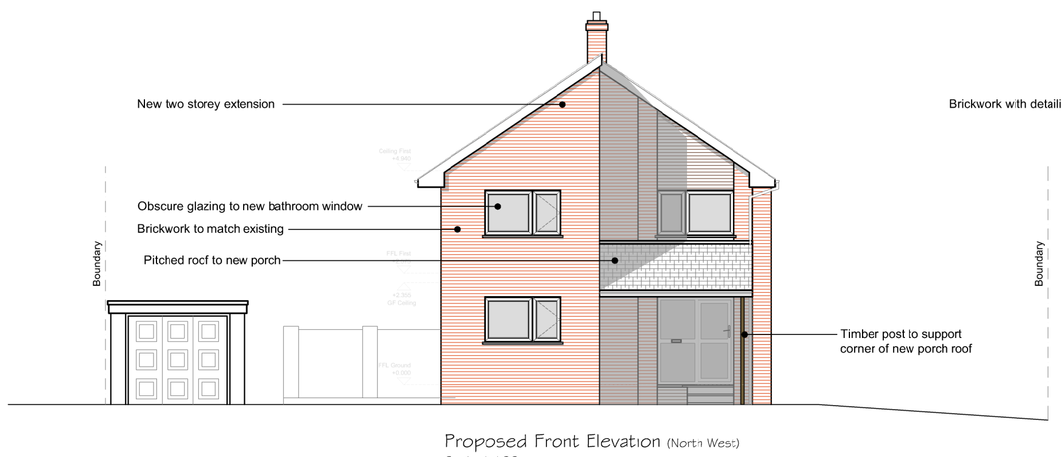

Proposed Front Elevation (North West)
Scale 1:100

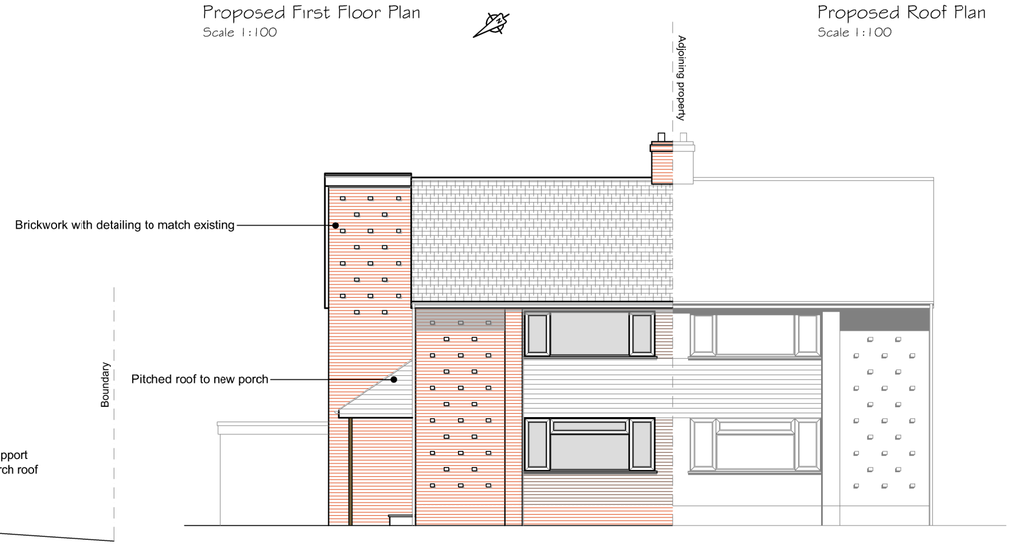

Proposed Side Elevation (South West)
Scale 1:100

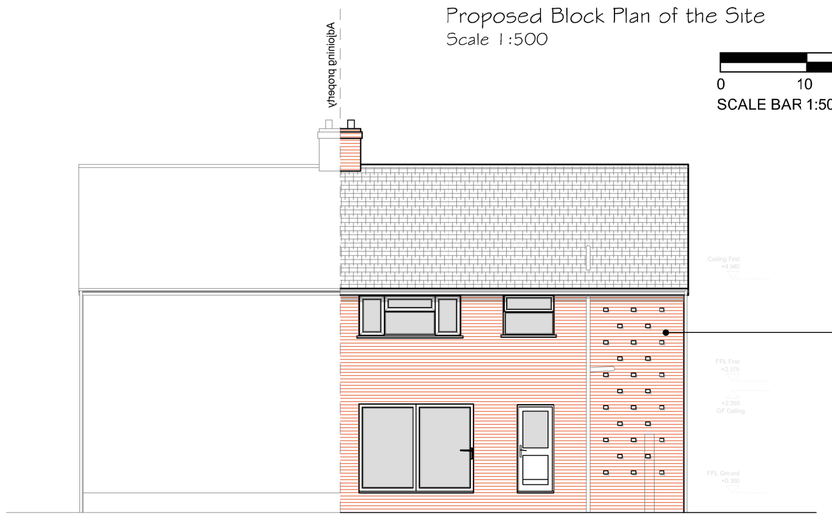

Proposed Side Elevation (North East)
Scale :100

Rev	Description	Date	PM

REVISIONS

PLANNING

CLIENT Mr & Mrs Heath

PROJECT Two storey extension to
76 Hazleton Way
Cowplain
Hampshire
PO8 9DW

TITLE Existing and proposed plans and elevations, Location plan and Block Plans

iDraw Ltd, 26 Southdown Road,
Horndean, Hampshire. PO8 0ET
Tel: 02392 006 406 Mob: 07810 518 633
Email : idraw@live.co.uk Web: www.idrawarchitecture.co.uk

iDraw Limited
©Copyright Reserved 2017.

Scale : 1:100,500,1250@A1
Date : © JUNE2017 Drawn by : MD

Drawing No: 17.221.100

A	B	C	D	E	F	S	H	
J	K	L	M	N	P	Q	R	
S	T	U	V	W	X	Y	Z	