MILL RYTHE HOLIDAY VILLAGE

WINDSOR - EXISTING FLOOR PLAN & ELEVATIONS

Copyright. This drawing is the property of A&M Architectural Partnership LLP. Its copyright and design content is reserved by them and the drawing is issued on the condition that it , is not copied, reproduced, retained or disclosed to any other unauthorized person, either wholly or in part without the consent in writing of A&M Architectural Partnership LLP.
Do not scale this drawing. Drawings can be scaled for Planning purposes only.
Verify all dimensions on site before commencing any work or preparing any shop drawings. All dimensions are in mm unless otherwise stated. Report any alterations or omissions to the Architect. This drawing incorporates information from other professions. A&M Architectural Partnership LLP cannot accept responsibility for the integrity and accuracy of such information. Any clarification and/or additions that are required appertaining to such information should be sought from the relevant profession or their appointed representative. All contractors and sub contractors are to comply in all respects with current building regulations whether or not specifically stated on these drawings.

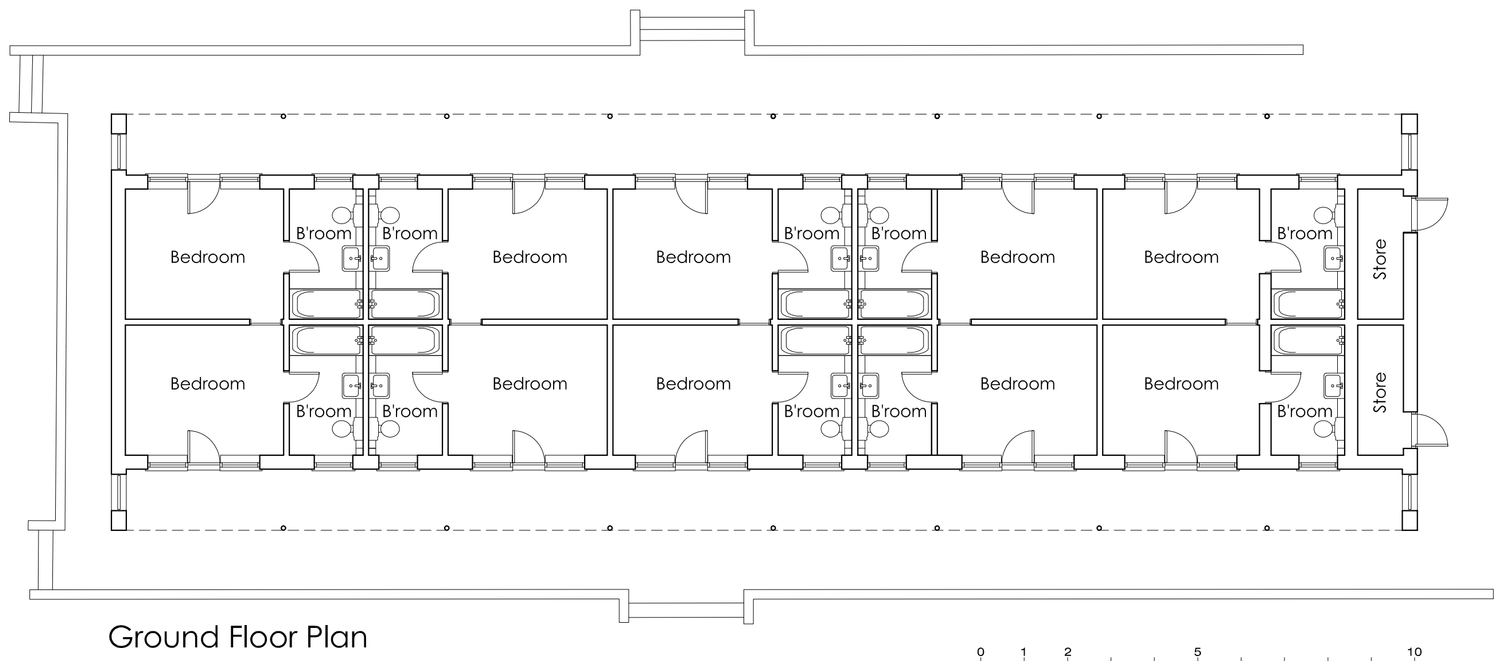

Ground Floor Plan

Scale 1:100 - 10mm=1m (0, 1, 2, 5, 10 Metres)

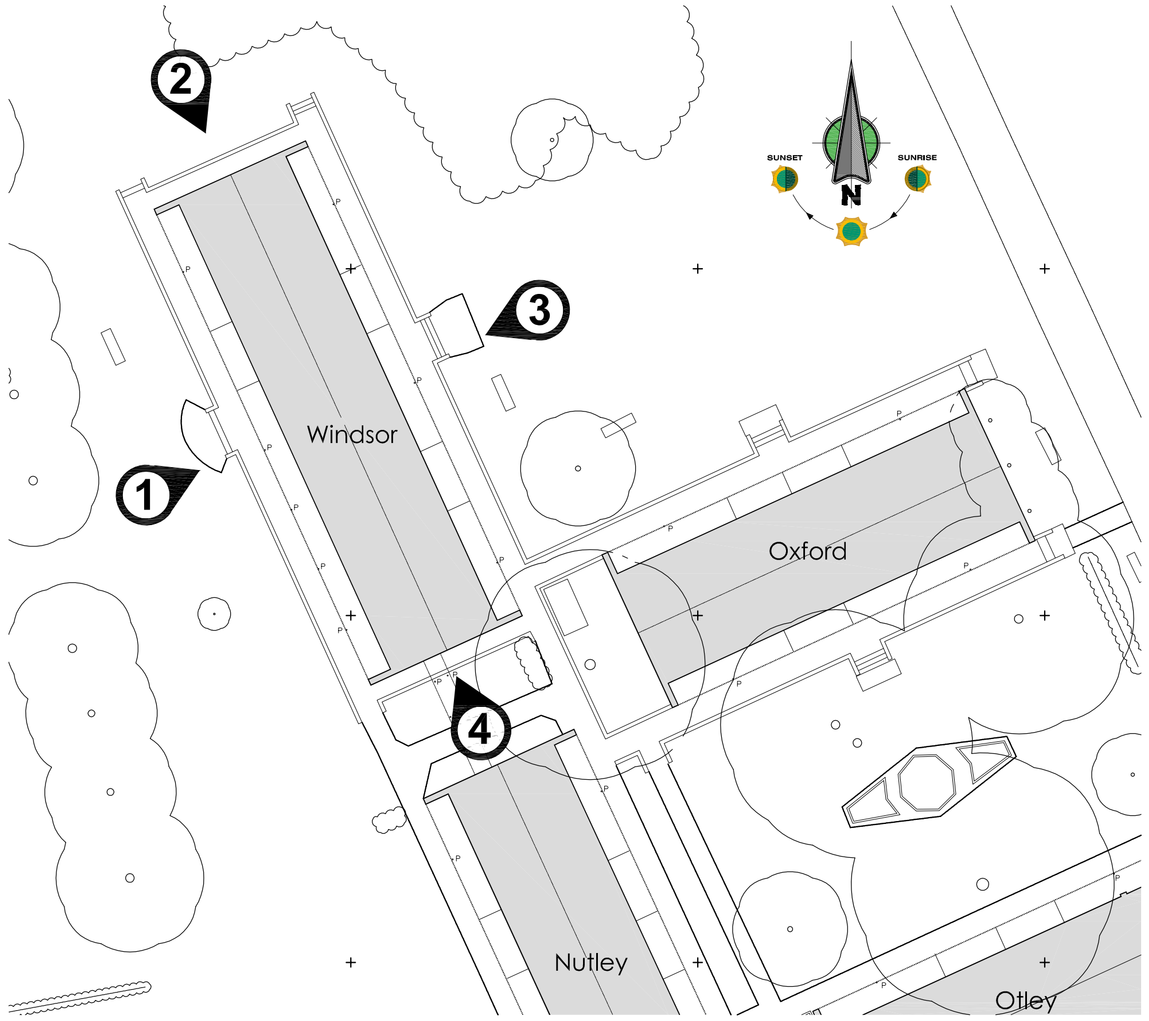

Elevation Key Plan - 1:250

Scale 1:250 - 20mm=5m (0, 5, 10, 20, 30 Metres)

West Elevation - Elevation 1

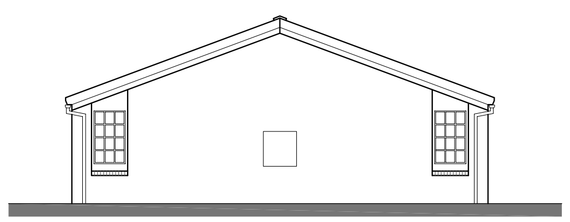

South Elevation - Elevation 2

East Elevation - Elevation 3

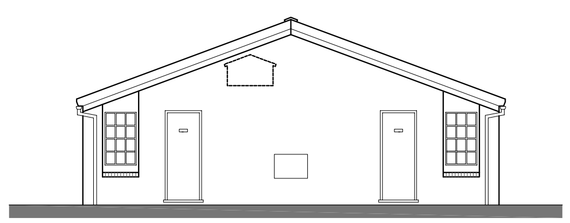

North Elevation - Elevation 4

Away Resorts — MILL RYTHE Holiday Village

Rev.	Details	Name	Date

A&M ARCHITECTURAL PARTNERSHIP LLP
40 CAMBRIDGE ROAD
HASTINGS, EAST SUSSEX
TN34 1DT
T: 01424 200222
F: 01424 200333
E: admin@a-and-m.co.uk
Established 1980

Client
AWAY RESORTS LTD.

Site Address
MILL RYTHE HOLIDAY VILLAGE
HAVANT ROAD, HAYLING ISLAND,
HAMPSHIRE, PO11 0PB

Project
PROPOSED MASTERPLAN

Drawing Title
SINGLE STOREY CHALET - WINDSOR
EXISTING FLOOR PLAN AND SECTION

Date	Scale	Drawn
Oct 2016	1:100 & 1:250 @ A1	PF

Computer File Name	Checked by
3877-337 Windsor Existing Plan & Elevations.dwg	.

Status
PLANNING

Drawing Number — Revision
3877-337 .