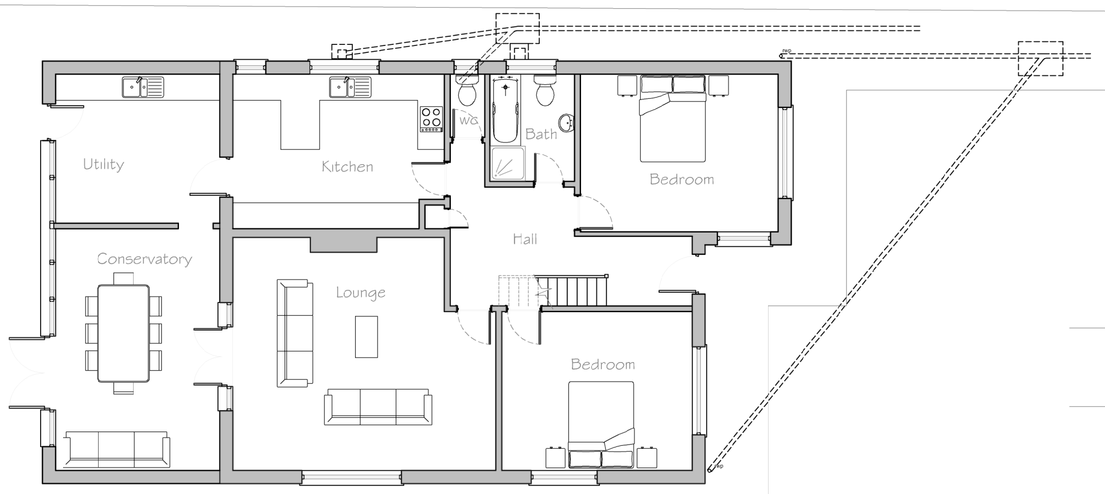

Existing Ground Floor Plan
Scale 1:100

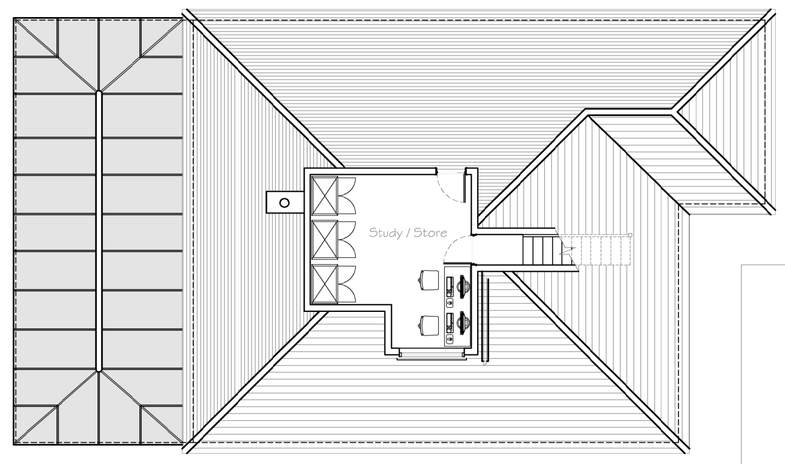

Existing First Floor Plan
Scale 1:100

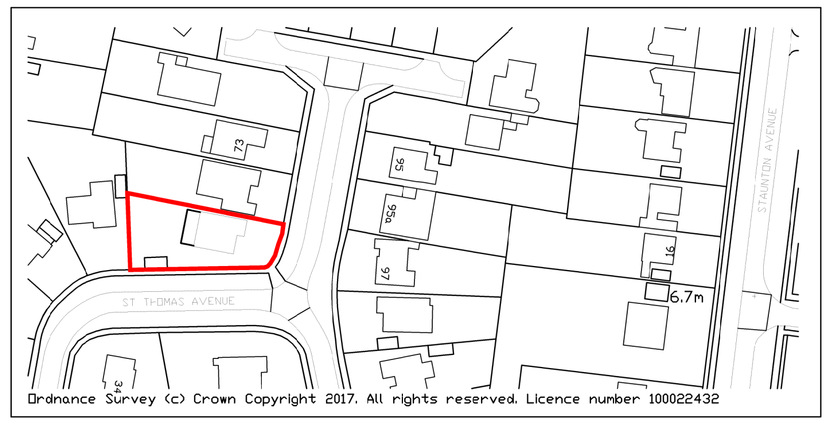

Location Plan of the Site
Scale 1:1250

North

0 25 50 100
SCALE BAR 1:1250

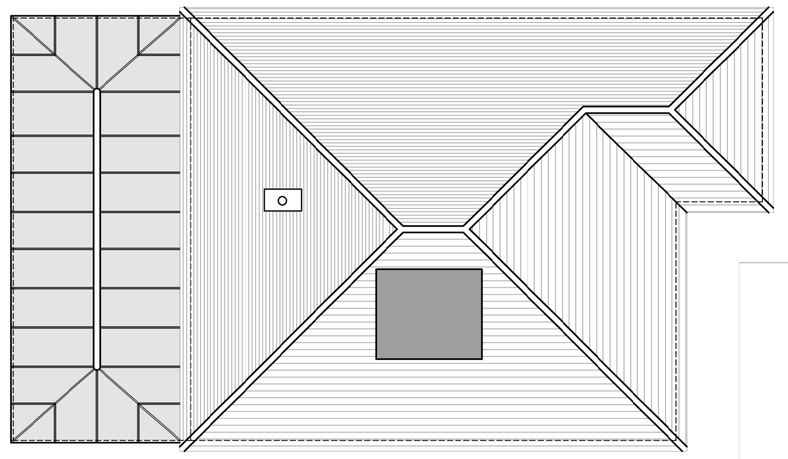

Existing Roof Plan
Scale 1:100

Existing West Elevation
Scale 1:100

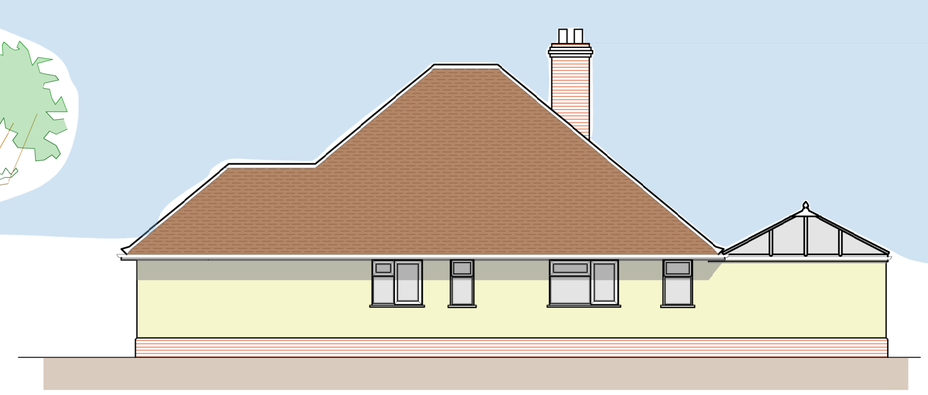

Existing North Elevation
Scale 1:100

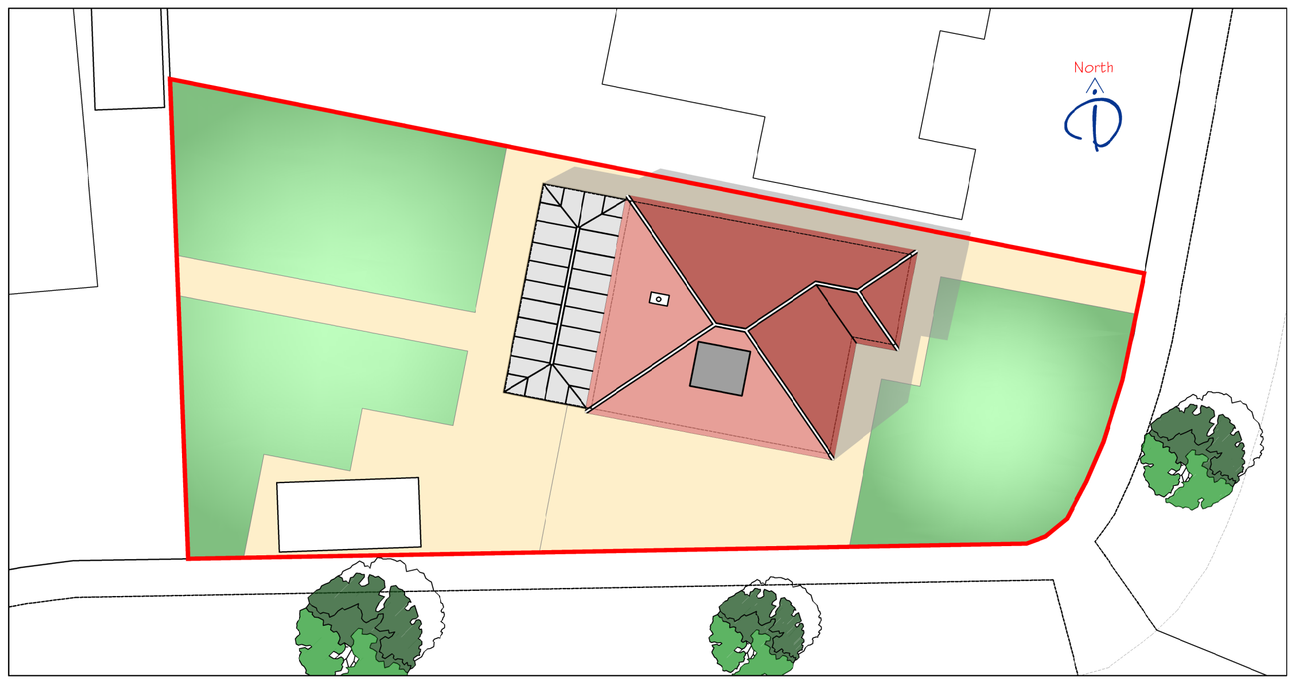

Existing Block Plan of the Site
Scale 1:500

0 10 20 50
SCALE BAR 1:500

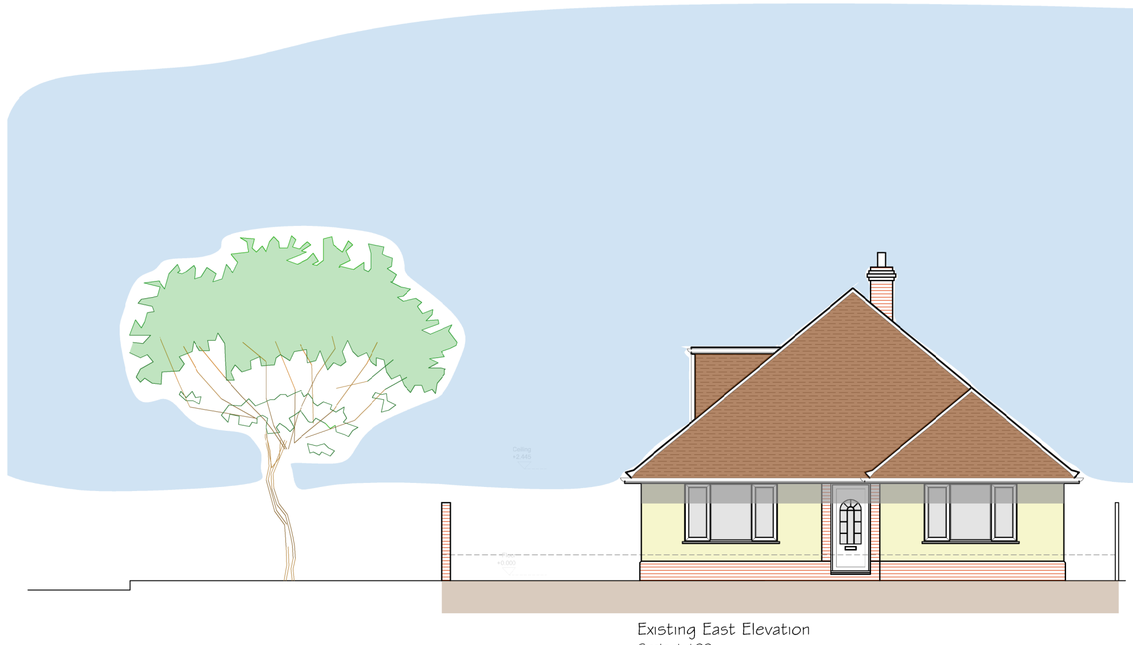

Existing East Elevation
Scale 1:100

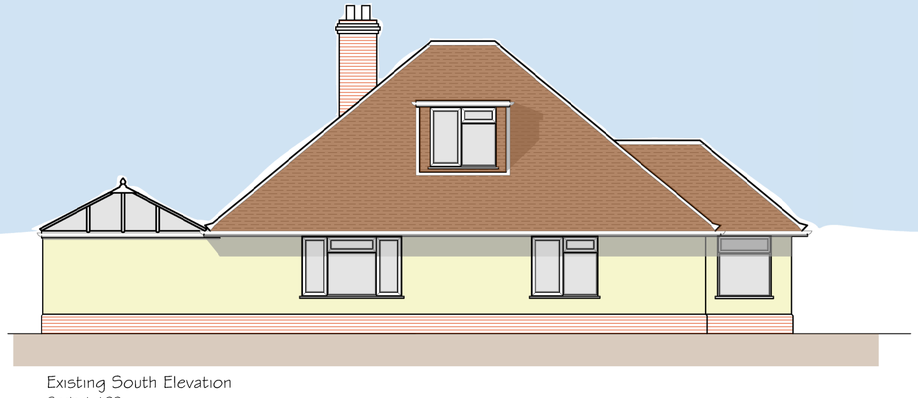

Existing South Elevation
Scale 1:100

0 5 10
SCALE BAR 1:100

Rev	Description	Date	PM
-			
-			

REVISIONS

CLIENT Ms Fox & Mr Heery

PROJECT Side extension to
69 St Thomas Avenue
Hayling Island

TITLE Existing Floor Plans
Elevations, Block and
Location Plan

iDraw Ltd, 26 Southdown Road,
Horndean, Hampshire. PO8 0ET
Tel: 02392 006 406 Mob: 07810 518 633
Email : idraw@live.co.uk Web: www.idrawarchitecture.co.uk

PLANNING

iDraw Limited
©Copyright Reserved 2017.

Scale : 1:100,500,1250@A1
Date : © FEB2017
Drawn by : MD

Drawing No: 16.217.100

A	B	C	D	E	F	G	H
J	K	L	M	N	P	Q	R
S	T	U	V	W	X	Y	Z