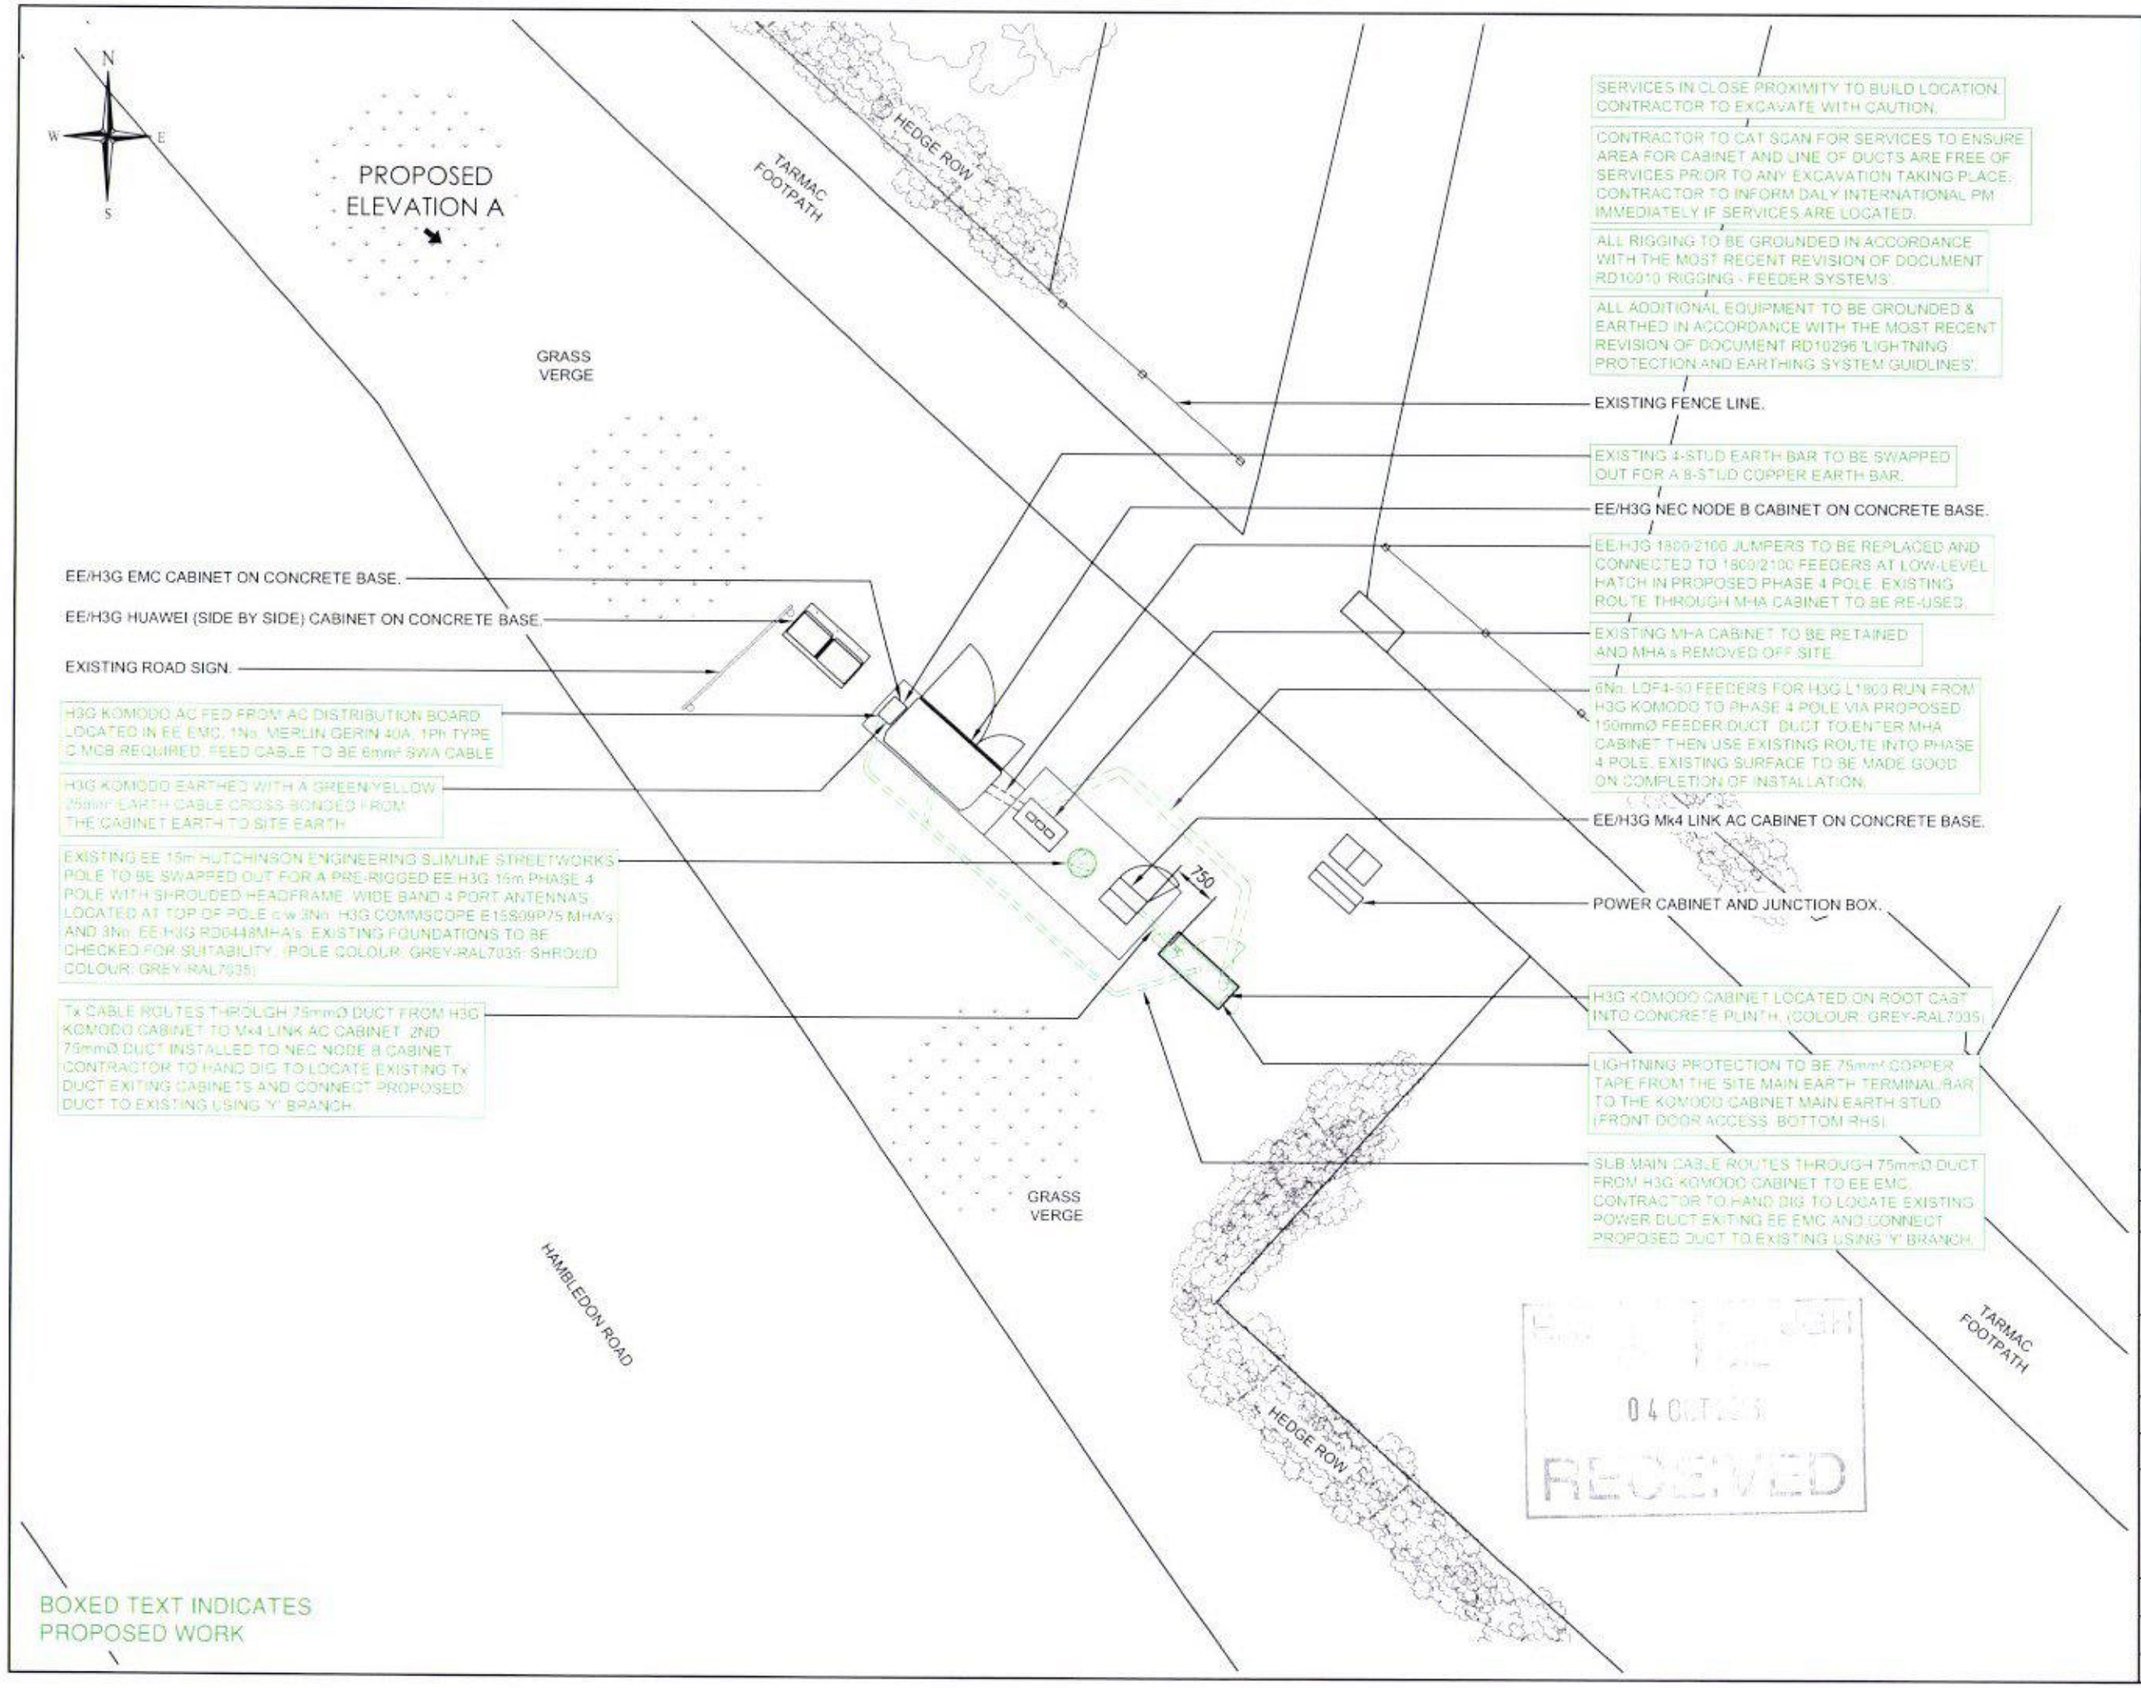

GENERAL NOTES:

1. DRAWING TO BE READ IN CONJUNCTION WITH ALL RELEVANT DRAWINGS AND SPECIFICATIONS. SEE DOCUMENT TRANSMITTAL FOR COMPLETE LIST OF DRAWINGS
2. ALL DIMENSIONS ARE IN MILLIMETRES UNLESS OTHERWISE STATED.
3. DO NOT SCALE DRAWINGS.
4. ITEMS SHOWN BOXED ARE PROPOSED WORKS BY OPERATOR, ALL OTHER ITEMS ARE EXISTING SITE FEATURES.
5. DUCT ROUTES ARE SHOWN INDICATIVELY, ACTUAL ROUTES TO BE DETERMINED ON SITE.
6. THE CONTRACTOR SHALL BE RESPONSIBLE FOR THE DIMENSIONAL ACCURACY AND THE CORRECT SETTING OUT OF ALL WORK ON SITE.
7. THE CONTRACTOR SHALL BE RESPONSIBLE FOR CHECKING ALL SITE DIMENSIONS PRIOR TO THE COMMENCEMENT OF WORK.
8. ALL DISCREPANCIES ARE TO BE REPORTED TO THE ENGINEER.

Hutchison 3G UK Limited
Star House, 20 Grenfell Road
Maidenhead, SL6 1EH
Tel: 01628 765 000
Fax: 01628 765 001
H3G Base Station Information line
0845 6043000
Available 8am-4pm Monday to Friday

DALY INTERNATIONAL

* EXCLUSION ZONES CONFORM TO THE ICNIRP REFERENCE LEVEL FOR LIMITING RF EXPOSURE TO MEMBERS OF THE GENERAL PUBLIC.*

RV	DATE	DESCRIPTION	ORN	CHK	APP
A	19.09.16	FIRST ISSUE	APS	IH	IH

THIS DRAWING IS THE PROPERTY OF AND MAY NOT BE REPRODUCED OR DISCLOSED TO A THIRD PARTY IN ANY FORM WITHOUT WRITTEN PERMISSION

PROPOSED SITE PLAN

CELL ID: HVT023

SITE NAME: **HAMBLEDON ROAD STREETWORKS**

SITE ADDRESS:
HAMBLEDON ROAD
WATERLOOVILLE
HAMPSHIRE
PO7 6UP

O.S. CO-ORDINATES: 467611, 110183

DATE:	ORN:	SCALE:
19.09.16	APS	1:100

DRAWING No: HVT023 -002 REV: A

A3