


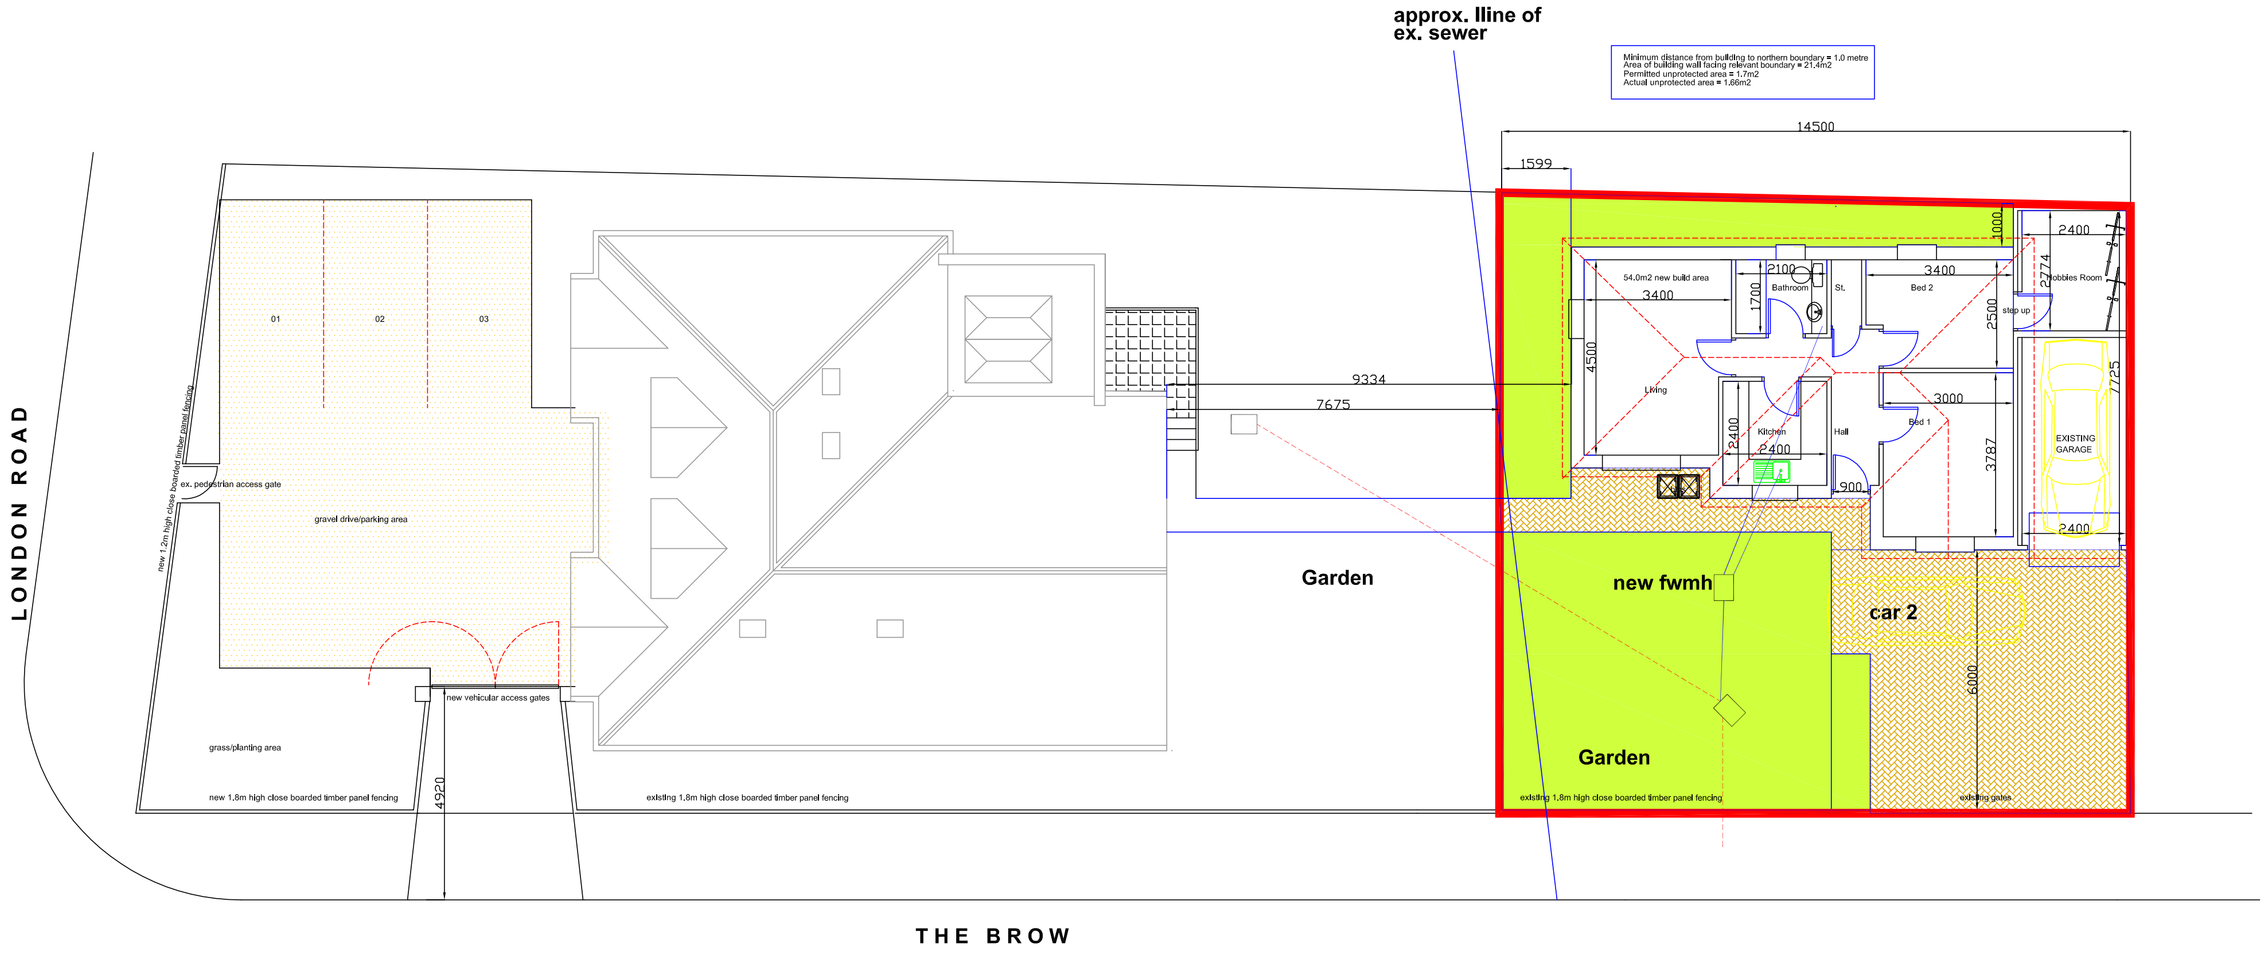


ROOF PLAN

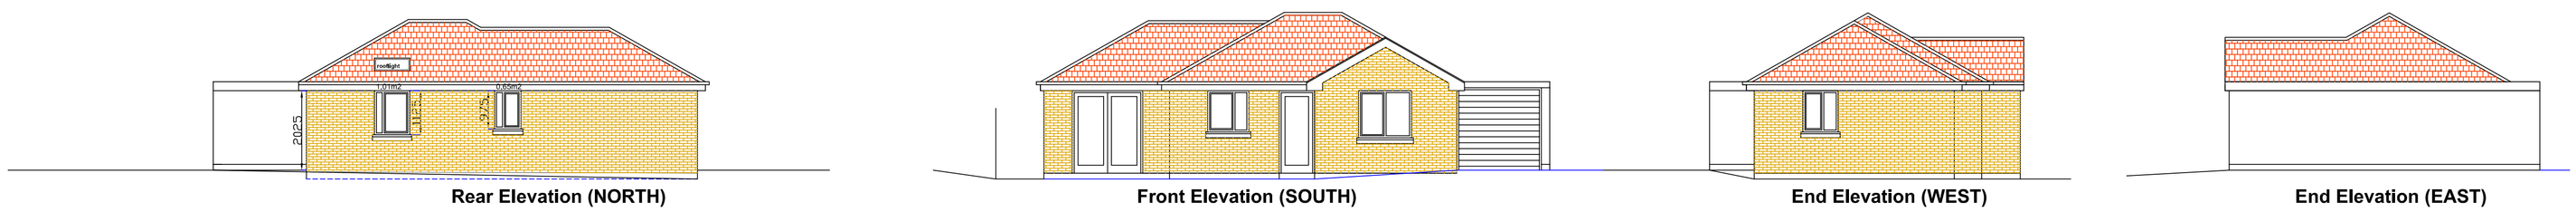

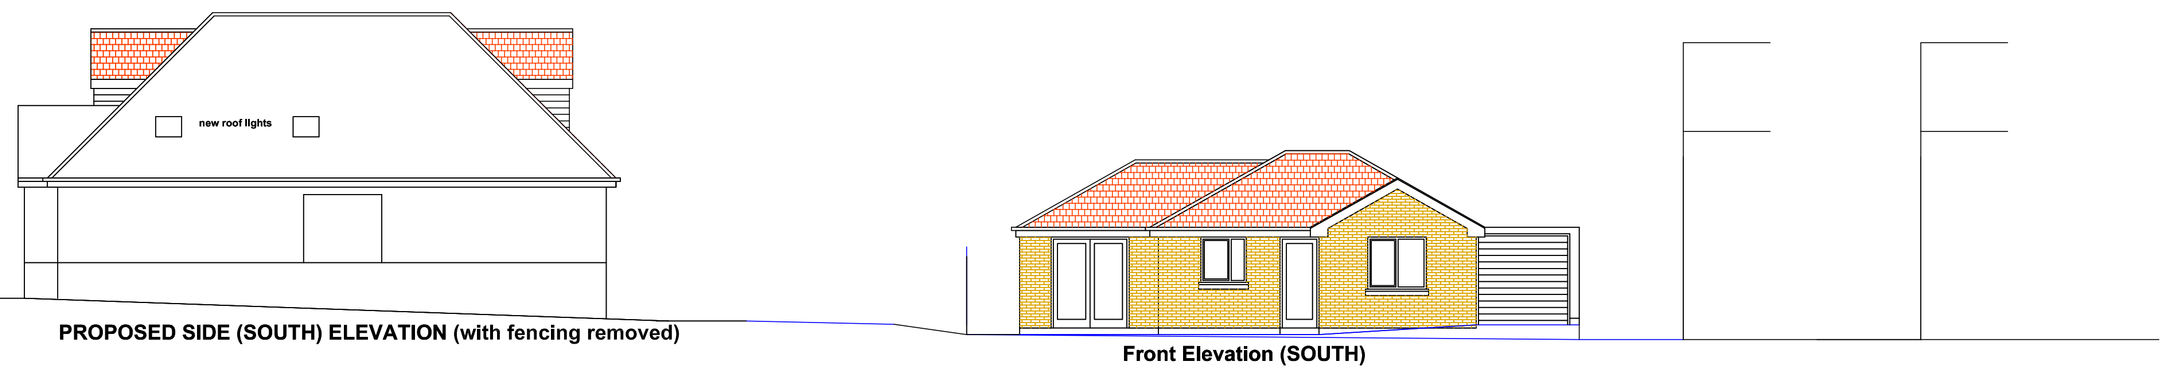

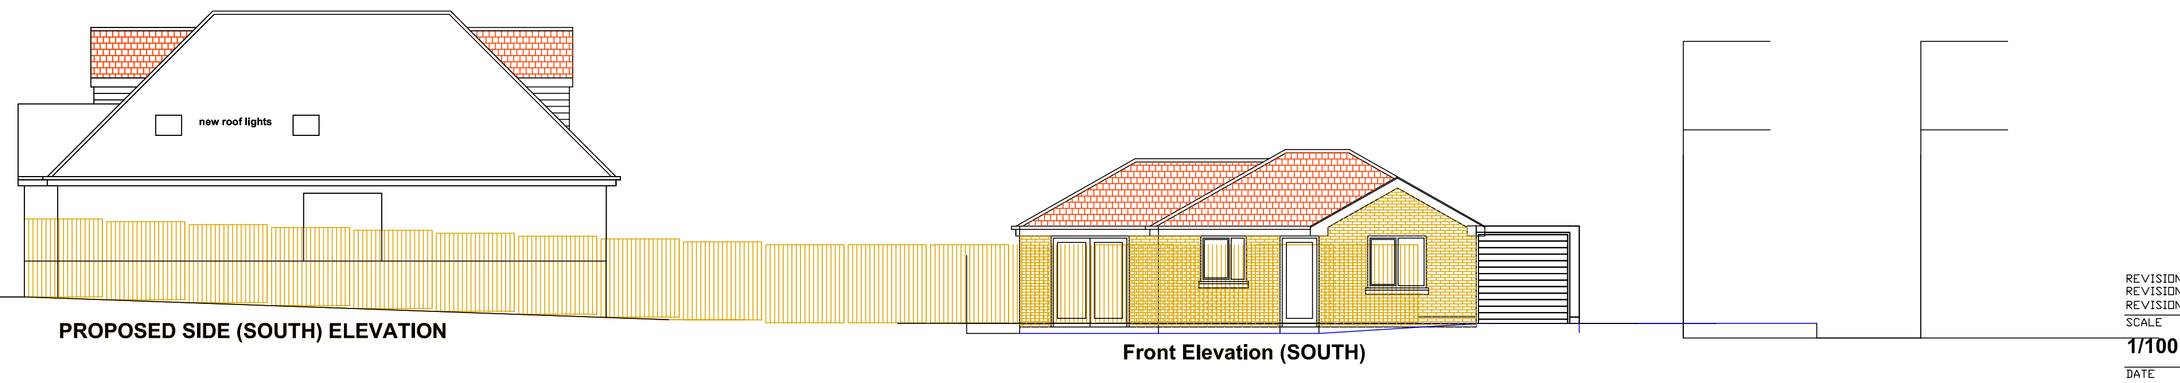

0 1M 5M 10M

500mm 2M

REVISION C: BUNGALOW FULLY HIPPED - 15/03/17 - PG
REVISION B: BUNGALOW LOWERED 225mm - 13/03/17 - PG
REVISION A: AMENDED TO COMPLY WITH UNPROTECTED AREA REQUIREMENT - 27/02/17 - PG

SCALE
1/100

DATE
Jan. 2017

CONTRACTOR MUST CHECK ALL DIMENSIONS ON SITE. ALL FIGURED DIMENSIONS ARE TO BE CHECKED THOROUGHLY AND ANY DISCREPANCIES MUST BE REPORTED TO THE ARCHITECT BEFORE PROCEEDING

© COPYRIGHT

AUTHOR
PG

TITLE
PROPOSED BUNGALOW

8, London Road - Widley

DETAIL
General Arrangement

DRAWING No
17/01/P01

A B C D E F G H J K L M N P Q R S T U V W X Y Z

PETER GALLOWAY PARTNERSHIP
pgp
ARCHITECTS
HAVANT, HAMPSHIRE PO9 1RA
TEL: 02392 483153 MOB: 07808 483362
E-MAIL: peter@pgparchitects.co.uk