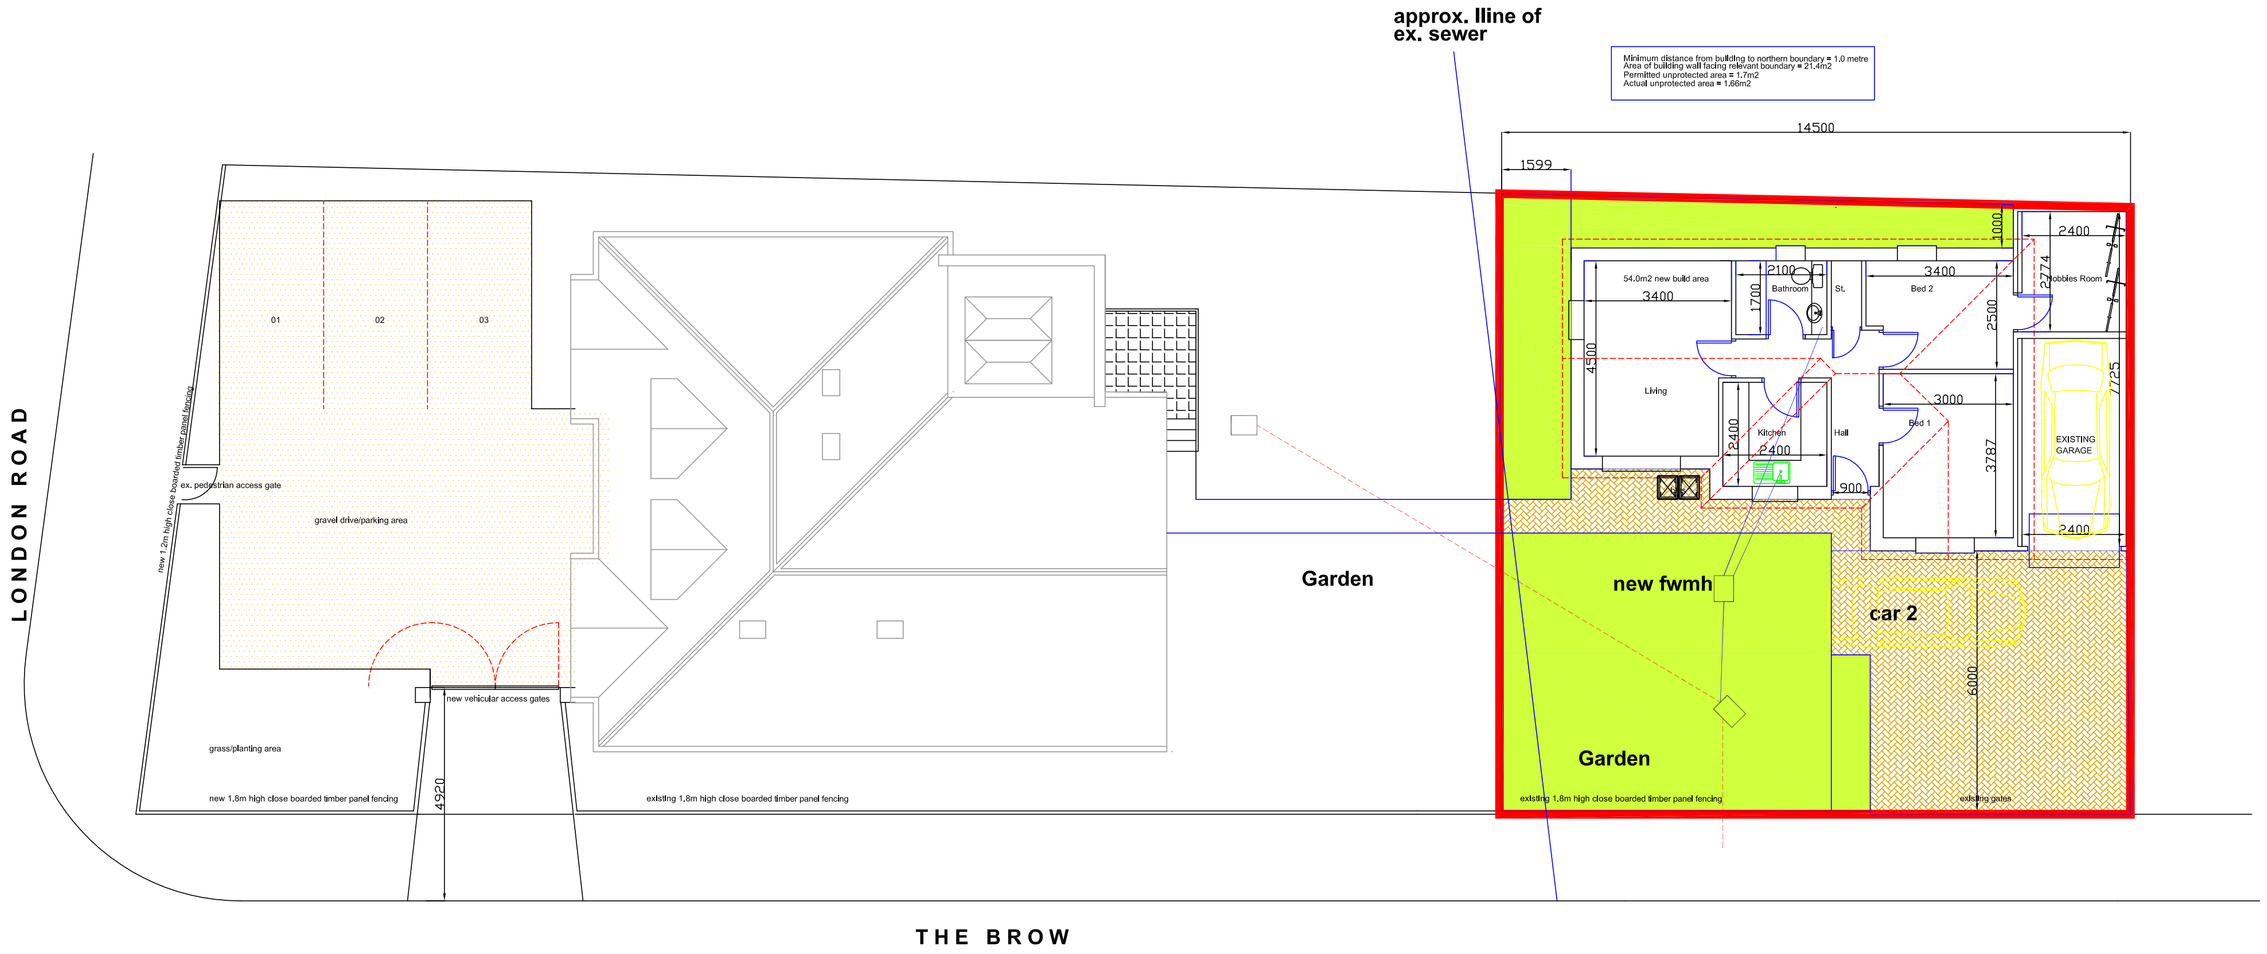

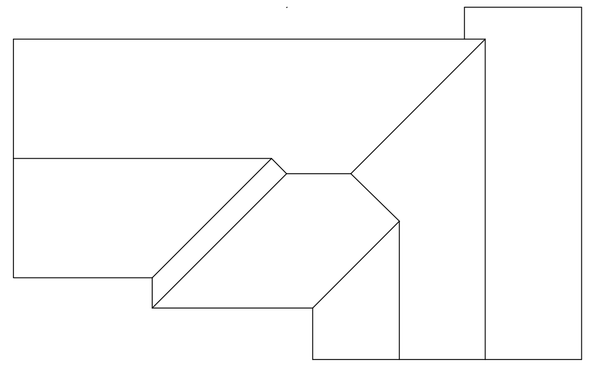

ROOF PLAN

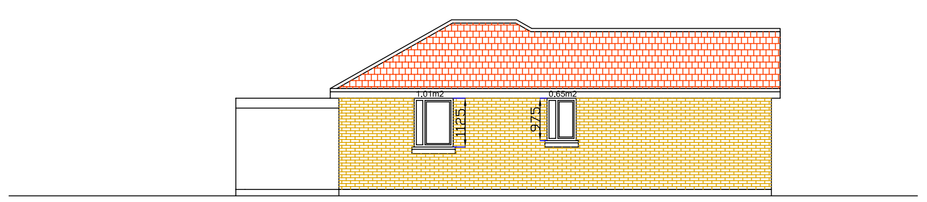

Rear Elevation

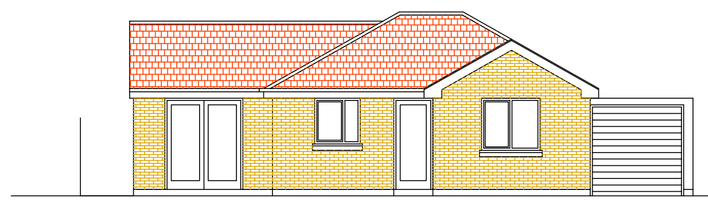

Front Elevation

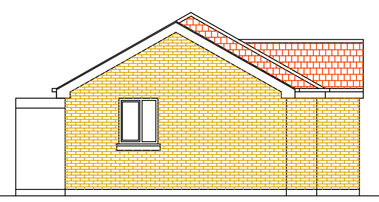

End Elevation

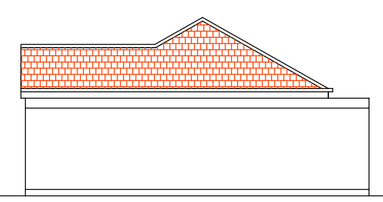

End Elevation

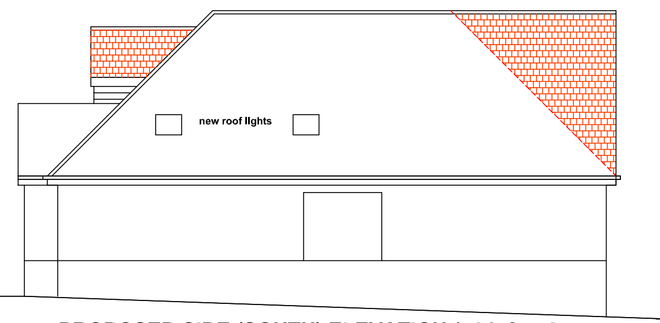

PROPOSED SIDE (SOUTH) ELEVATION (with fencing removed)

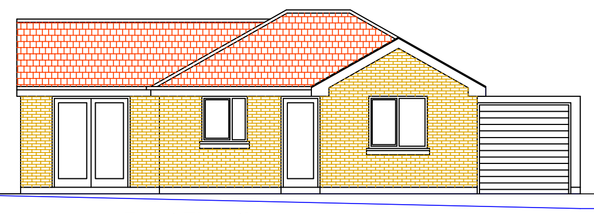

Front Elevation

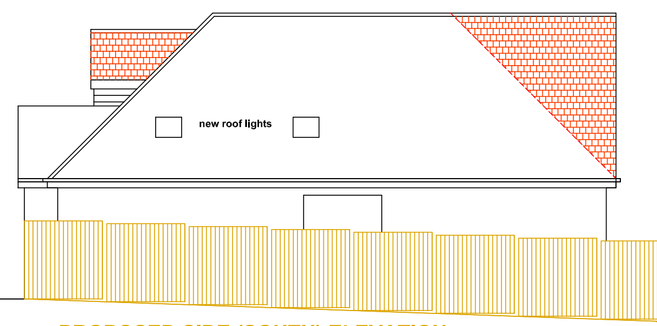

PROPOSED SIDE (SOUTH) ELEVATION

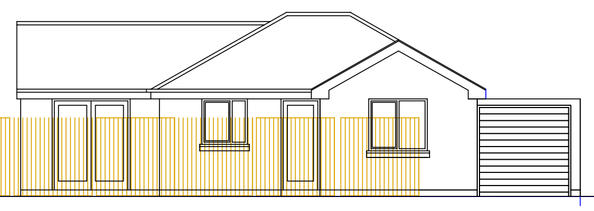

Front Elevation

0 1M 5M 10M

500mm 2M

REVISION A: AMENDED TO COMPLY WITH UNPROTECTED AREA REQUIREMENT - 27702717 - PG

SCALE
1/100

DATE
Jan. 2017

CONTRACTOR MUST CHECK ALL DIMENSIONS ON SITE. ALL FIGURED DIMENSIONS ARE TO BE CHECKED THOROUGHLY AND ANY DISCREPANCIES MUST BE REPORTED TO THE ARCHITECT BEFORE PROCEEDING

© COPYRIGHT

AUTHOR
PG

TITLE
PROPOSED BUNGALOW

8, London Road - Widley

DETAIL
General Arrangement

DRAWING No
17/01/P01

A B C D E F G H
J K L M N P Q R
S T U V W X Y Z

PETER GALLOWAY PARTNERSHIP
ARCHITECTS
HAVANT, HAMPSHIRE PO9 1RA
TEL: 02392 483153 MOB: 07808 483362
E-MAIL: peter@pgparchitects.co.uk