




REAR

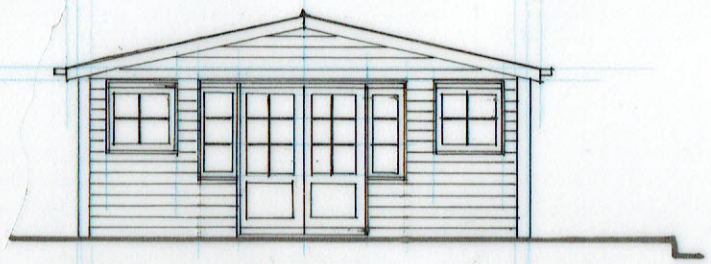


SIDE

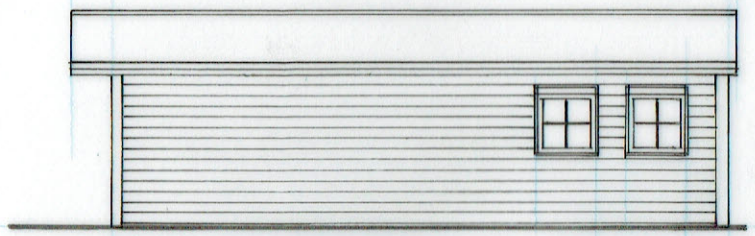


FRONT

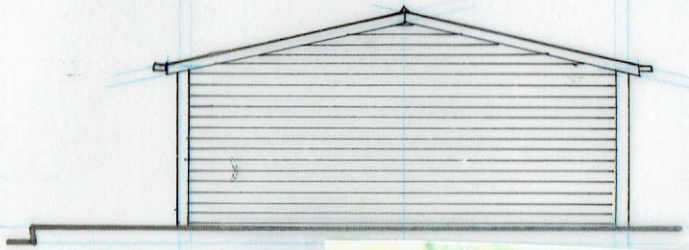

SIDE

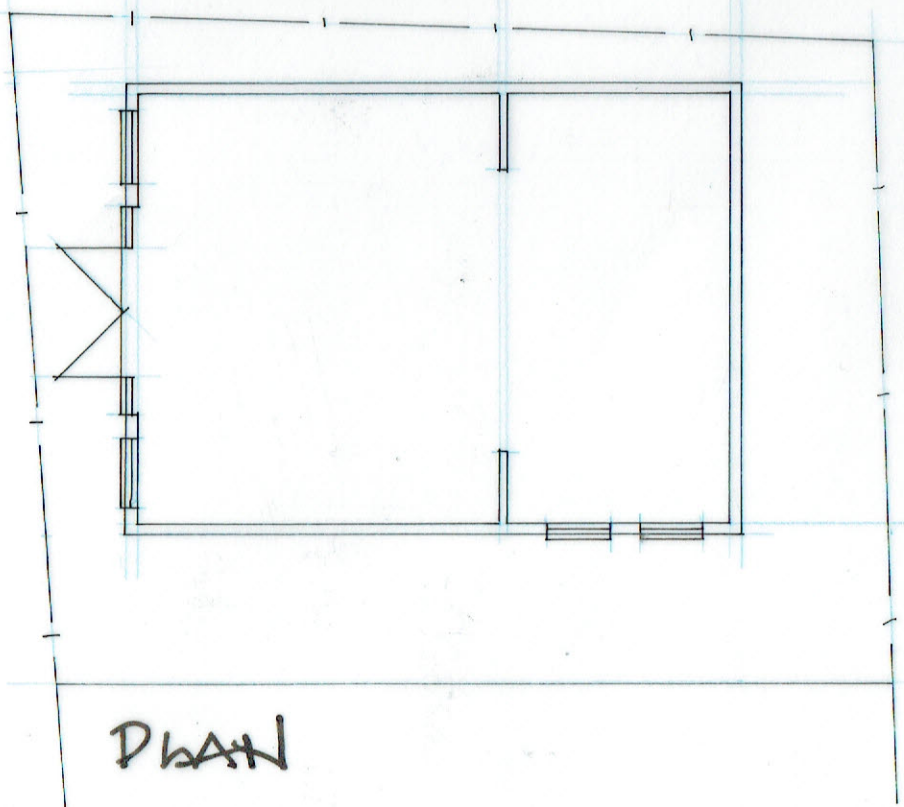

PLAN

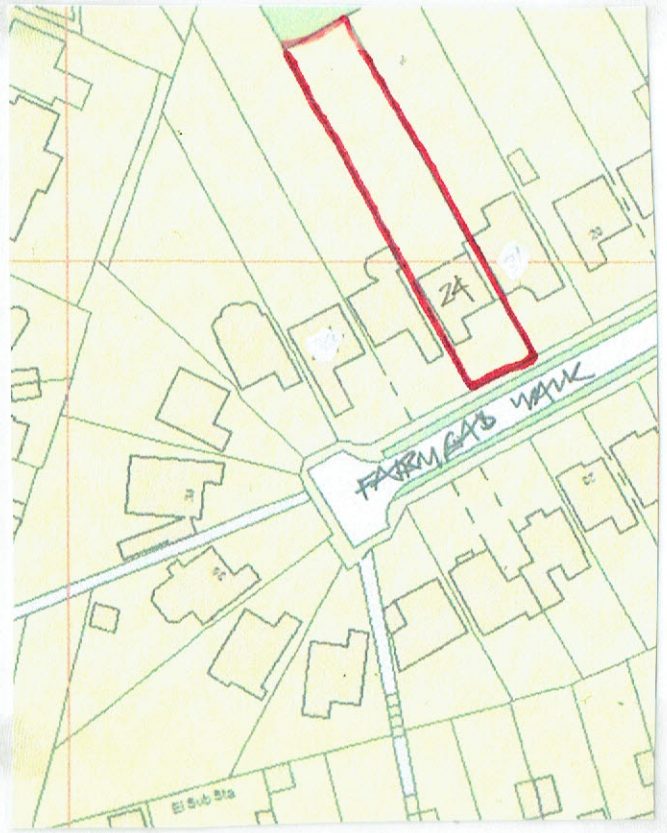

LOCATION PLAN scale 1:1250
OS UC 100046326



SITE PLAN scale 1:500

DEREK TREAGUS ASSOCIATES
ARCHITECTURAL SERVICES
No3-The Townhouse,20 Nelson Road,Southsea,
Hampshire PO5 2AS
Tel: 07956 624094
Email: derek.treagus@gmail.com

Project	OUTBUILDING AT 24 FAIRMEAD WALK, HORNDEAN, HAMPSHIRE
Client	Mr & Mrs G Martin
Subject	Planning Drawing
Date: Jan 2017	Scale: 1:100@ A3
Rev:	Drg. No. **17/572/01**

- **Copyright reserved.**
- **All dimensions are to be site confirmed and should not be scaled unless for Planning purposes.**
- **Verify all queries with the office.**