HAVANT BOROUGH COUNCIL
30 MAR 2016
RECEIVED

Southern Water

Department of Planning and
Development
Havant Borough Council
Public Service Plaza
Civic Centre Road
Havant
Hampshire
PO9 2AX

Developer Services
Southern Water
Sparrowgrove House
Sparrowgrove
Otterbourne
Hampshire
SO21 2SW

Tel: 0330 303 0119
Email: developerservices@southernwater.co.uk

Your Ref
APP/15/00773
Our Ref
PLAN-013305
Date
25/03/2016

Dear Sir

Proposal: Erection of a restaurant/drive thru (Classes A3/A5) with associated parking, servicing, access and landscaping (approved 09/10/215). Request to Discharge Conditions 3, 4a and b,5, 6 and 8 (25.02.16).
Site: Former BAE Systems Technology Park, Elettra Avenue, Waterlooville PO7 7XS.
APP/15/00773

Thank you for your letter of 11/03/2016.

Southern Water would have no objections to discharge condition 6 relating to drainage. Approval for the connection should be submitted under a section 106 connection application.

Southern Water would have no objections to discharge condition 3 the proposed protection measures as stated in the supporting document for condition 3 and the drainage layout showing building works at least 5 metres from the sewer are satisfactory to Southern Water.

Yours sincerely

Developer Services

SOUTHERN WATER

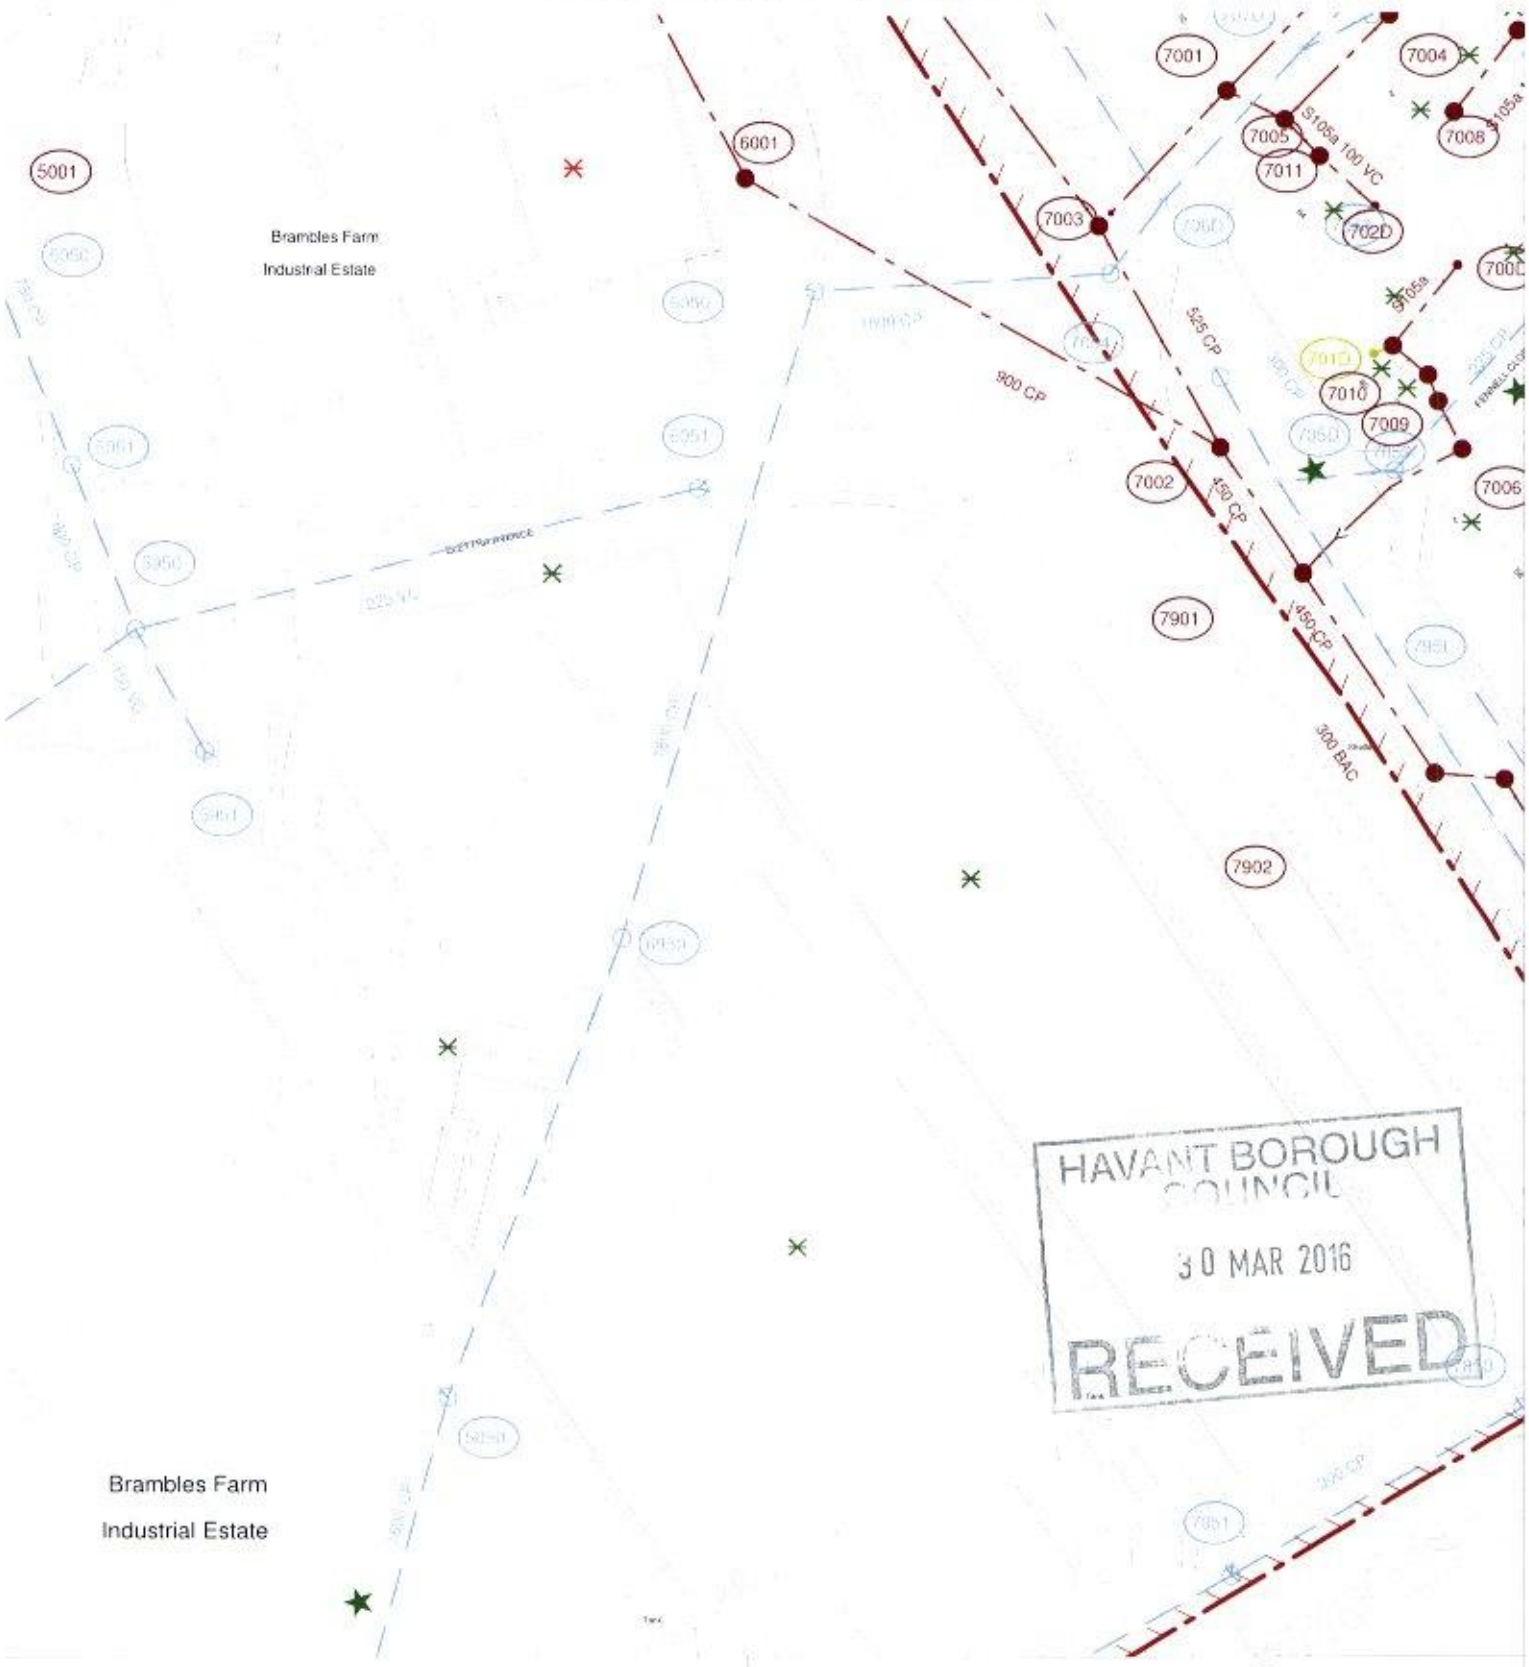

HAVANT BOROUGH COUNCIL
30 MAR 2016
RECEIVED

The positions of pipes shown on this plan are believed to be correct, but Southern Water Services Ltd accept no responsibility in the event of inaccuracy. The actual positions should be determined on site.

Based upon Ordnance Survey Digital Data with the permission of the controller of H.M.S.O. Crown Copyright Reserved Licence No. WU 298530

O.S. REF: SU6709NE Scale: 1:1250

Screen Print

WARNING: BAC pipes are constructed of Bonded Asbestos Cement

WARNING: Unknown (UNK) materials may include Bonded Asbestos Cement

Southern Water

Printed By: reddyma Date: 26-8-2015

Southern Water MapGuide Browser

Requested By: