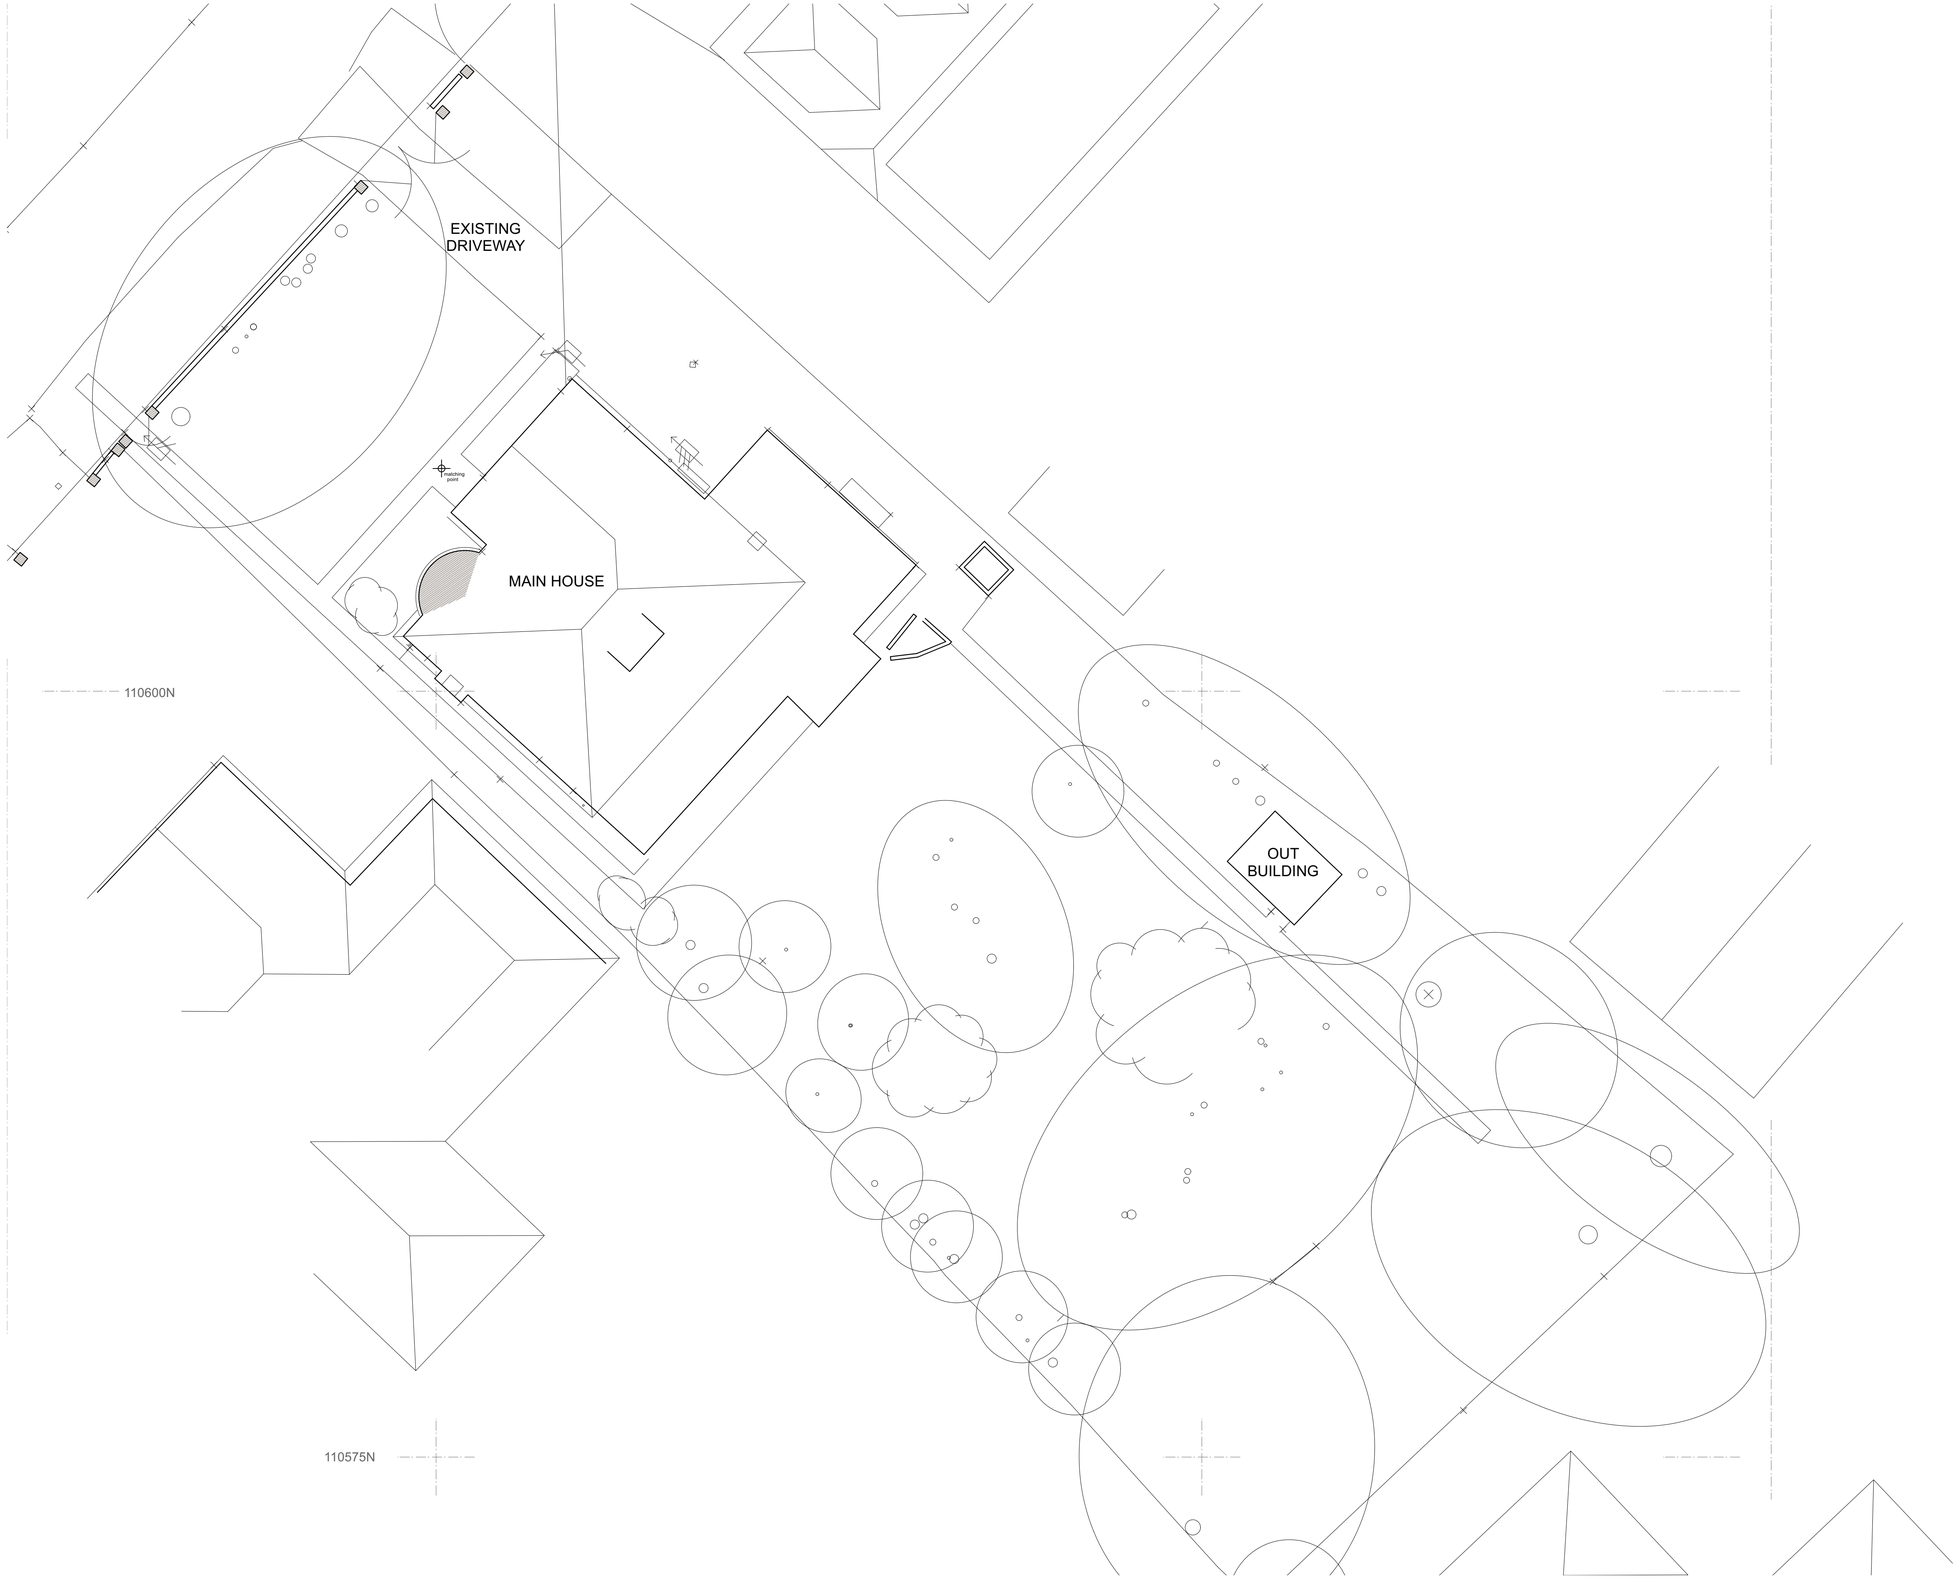

REV	DATE	NOTES	DRN	CHKD
A	11/24	PLANNING ISSUE	EG	EG

GENERAL NOTES

THE CONTRACTOR IS RESPONSIBLE FOR THE CHECKING OF ALL SITE DIMENSIONS AND LEVELS.
DISCREPANCIES TO BE REPORTED IMMEDIATELY TO THE CONTRACT ADMINISTRATOR / ARCHITECT.
TO BE READ IN CONJUNCTION WITH ALL RELEVANT CONSULTANTS DRAWINGS AND INFORMATION.
ALL EXISTING SITE, TREE AND BUILDING INFORMATION HAS BEEN COMPILED FROM DIFFERENT SOURCES.

0 1 2 3 4 5M

HUNNINGS HOMES
INVESTMENT • SOURCING • DEVELOPMENT

DRAWING TITLE	Existing Site Plan
DRAWING REF	2407-HH-Extg-P-00-0301
STATUS	INFORMATION - NOT FOR CONSTRUCTION
SCALE	AS INDICATED AT A1

PROJECT TITLE	Idsworth
CLIENT	Private
ORIGIN	Aug 24
PROJECT NO.	2407