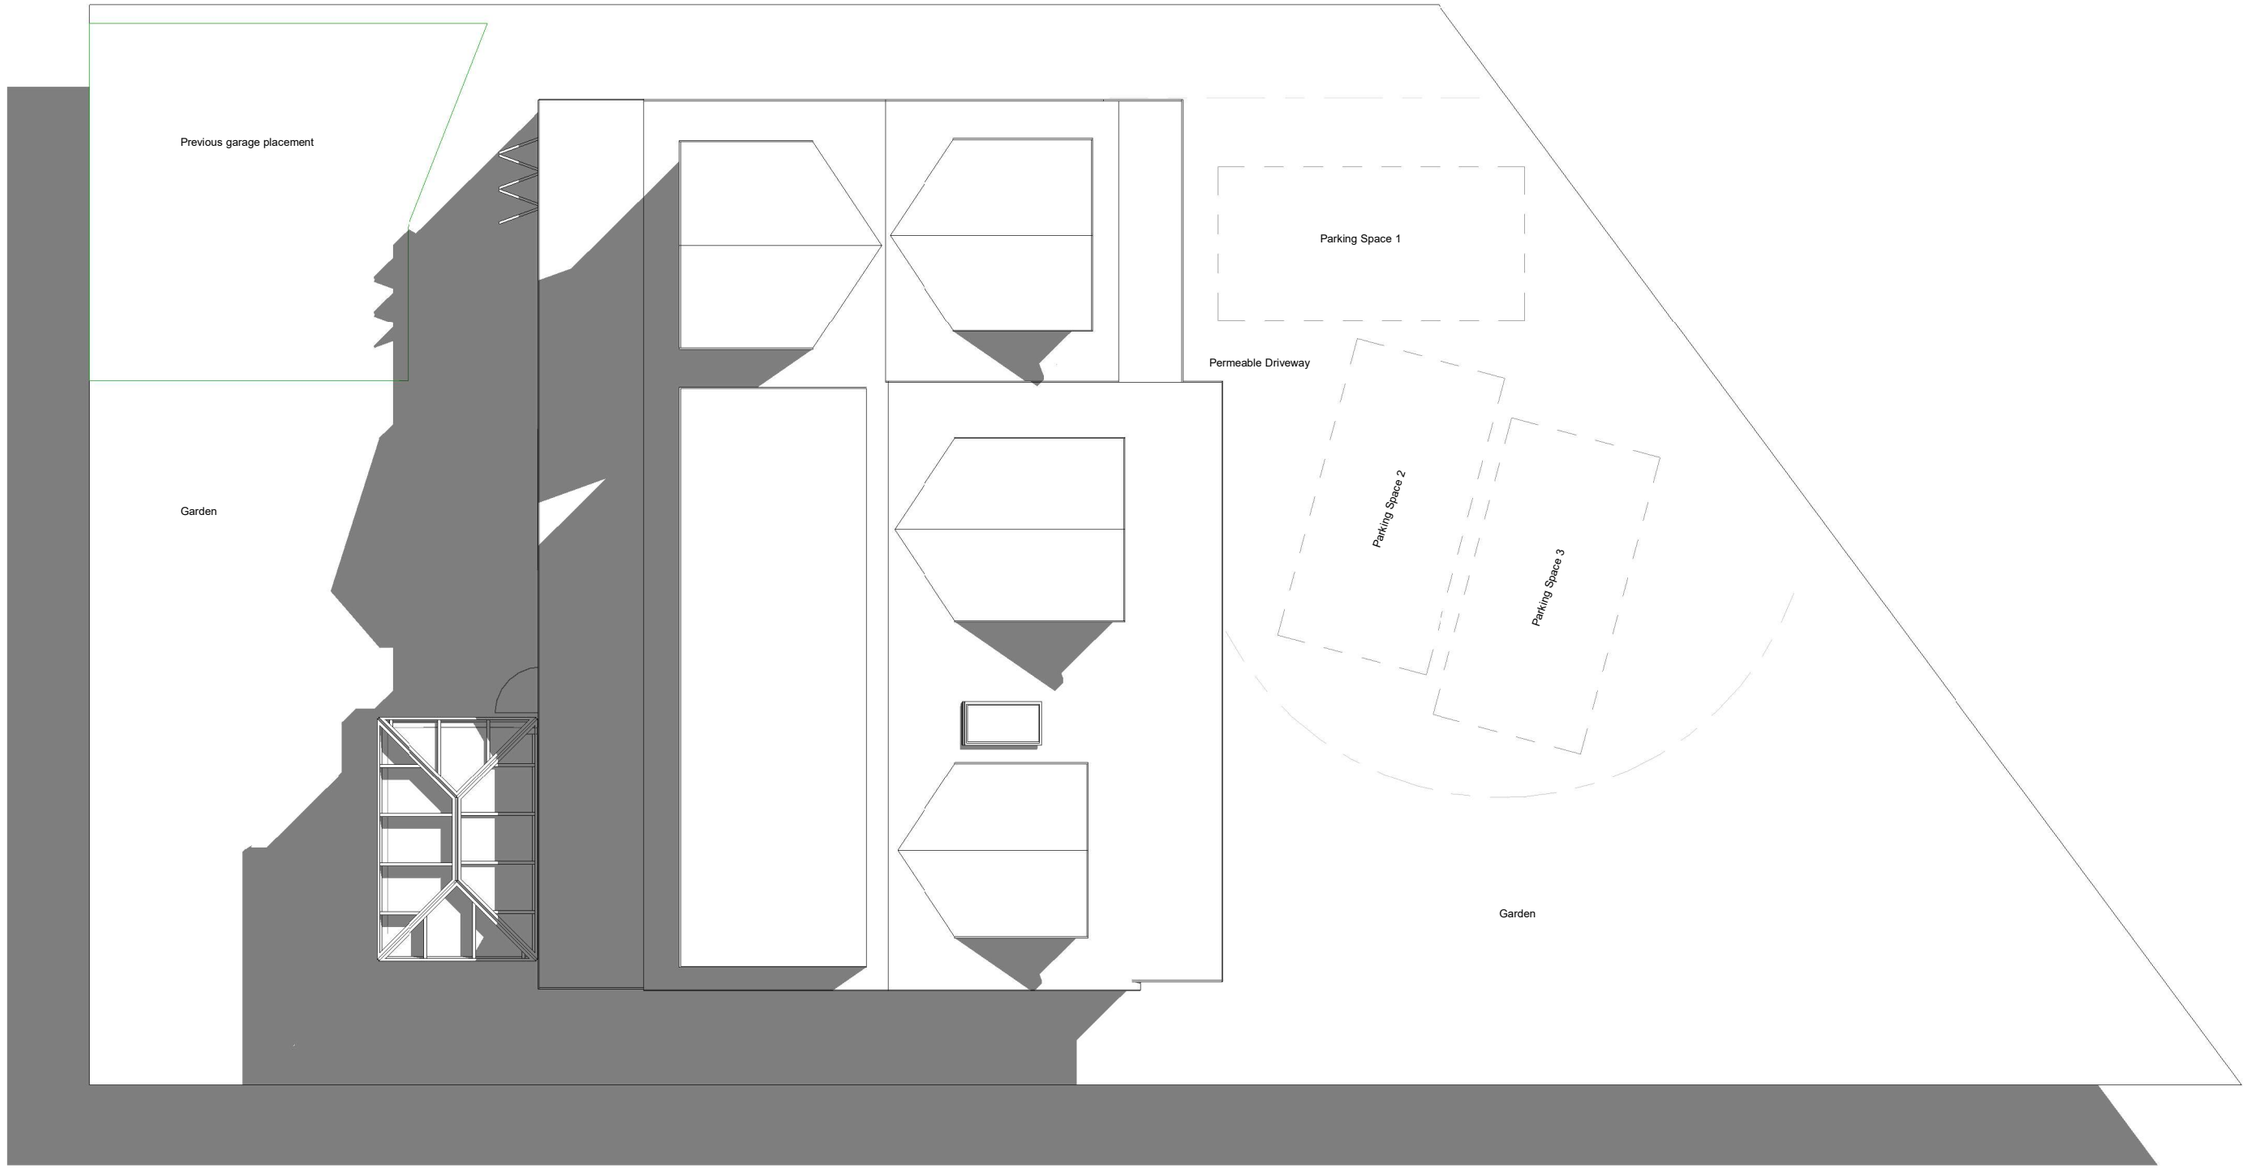

Roof & Parking Plan

1:500 50
1:200 20
1:100 10
1:50 5

parkers executive design

All measurement to be checked on site prior to any commenment
(C) Copyright of Parkers Design (Southern) Limited. Any reprodution of these drawings will require written authority from the copyright owner.

Parkers Design Limited - The Studio @ 90, PO9 2PR
www.pexd.co.uk - info@pexd.co.uk - 07776 008822

PROJECT
82 Lovedean Lane PO8 9SS

SHEET
Roof Plan

CLIENT
Duff

Date Issue Date
Scale (@ A3) 1 : 100
Drawn by SW
Checked by SR
DRAWING NUMBER P 0 v2
REV