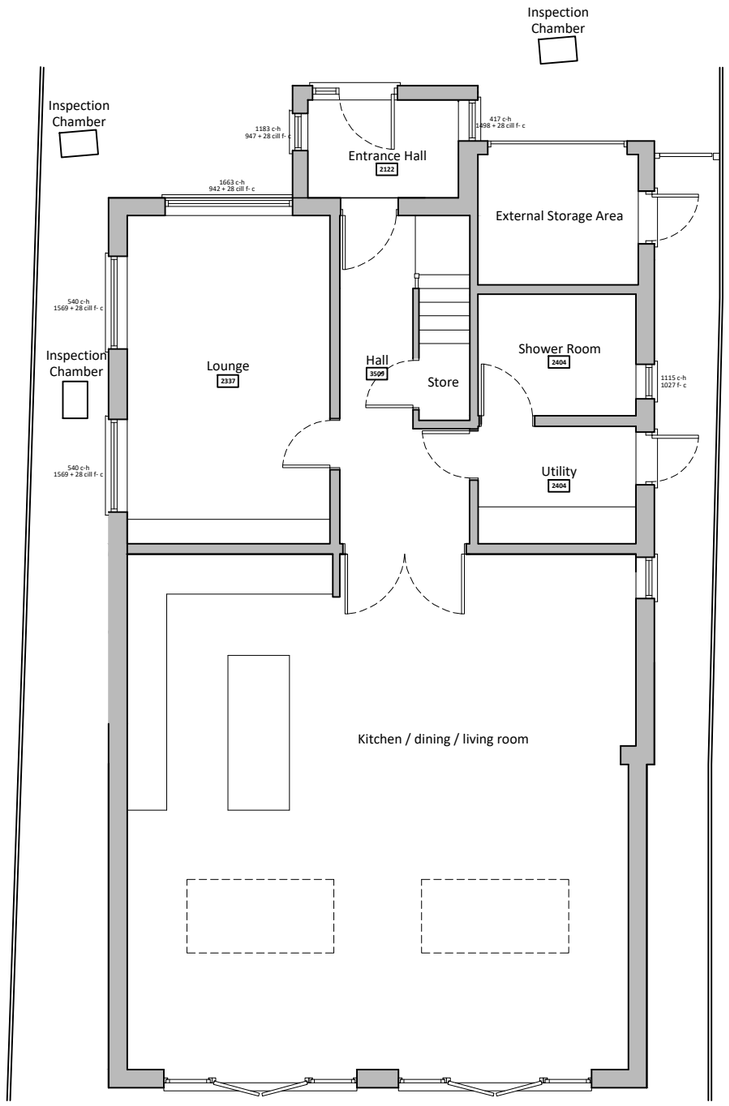

Ground floor plan

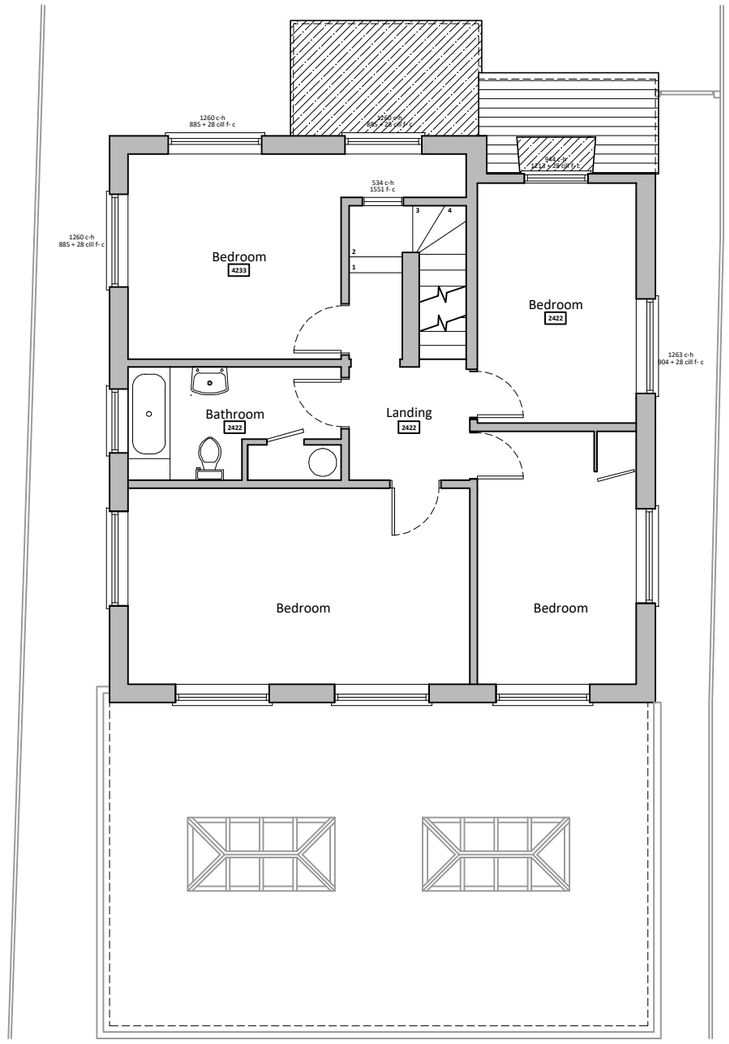

First floor plan

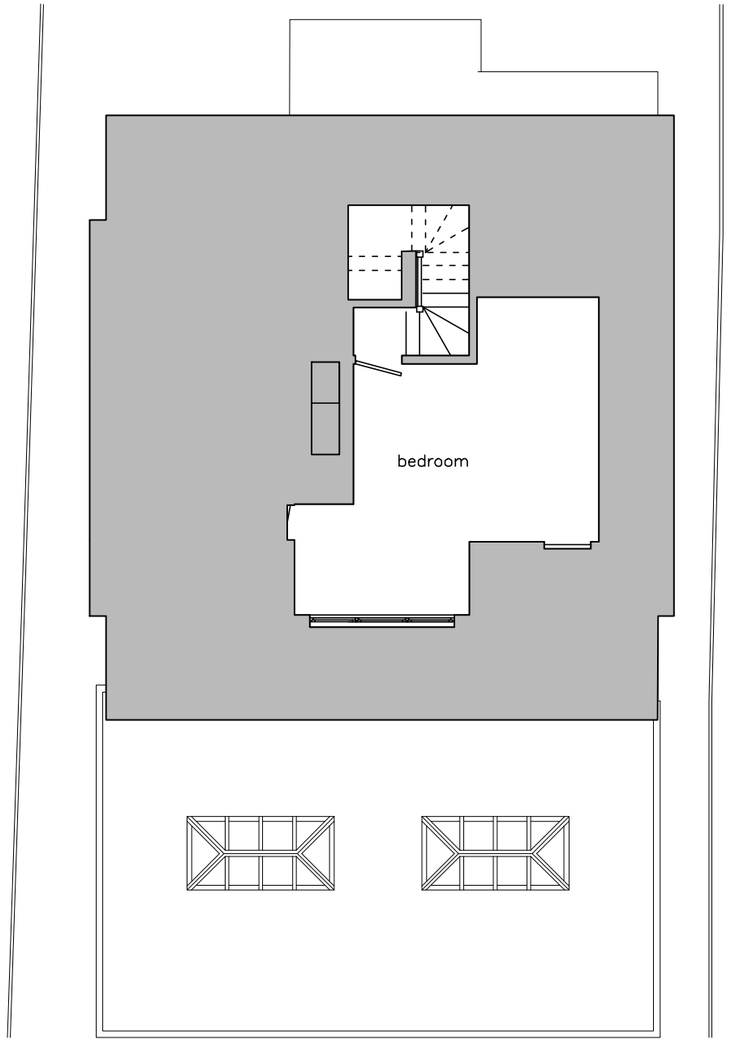

Second floor plan

(unchanged in new proposal)

Existing floor plans scale 1:100

1 0 1 2 3 4 5 6 7 8 9m

For: MR & MRS PALETHORPE	Title: EXISTING FLOOR PLANS		Office Tel: 01243 933732
Project: PROPOSED FRONT EXTENSION 27 PARK CRESCENT, EMSWORTH, PO10 7NT	Date: JUNE 2024	Drawn: JB	Email: admin@jb-architecturedesign.com
	Scale: 1:100 @ A3	Checked: -	Web: www.jb-architecturedesign.com
	Job Number: PL.806.24	Drawing Number: -02	Revision: B

JB ARCHITECTURE