

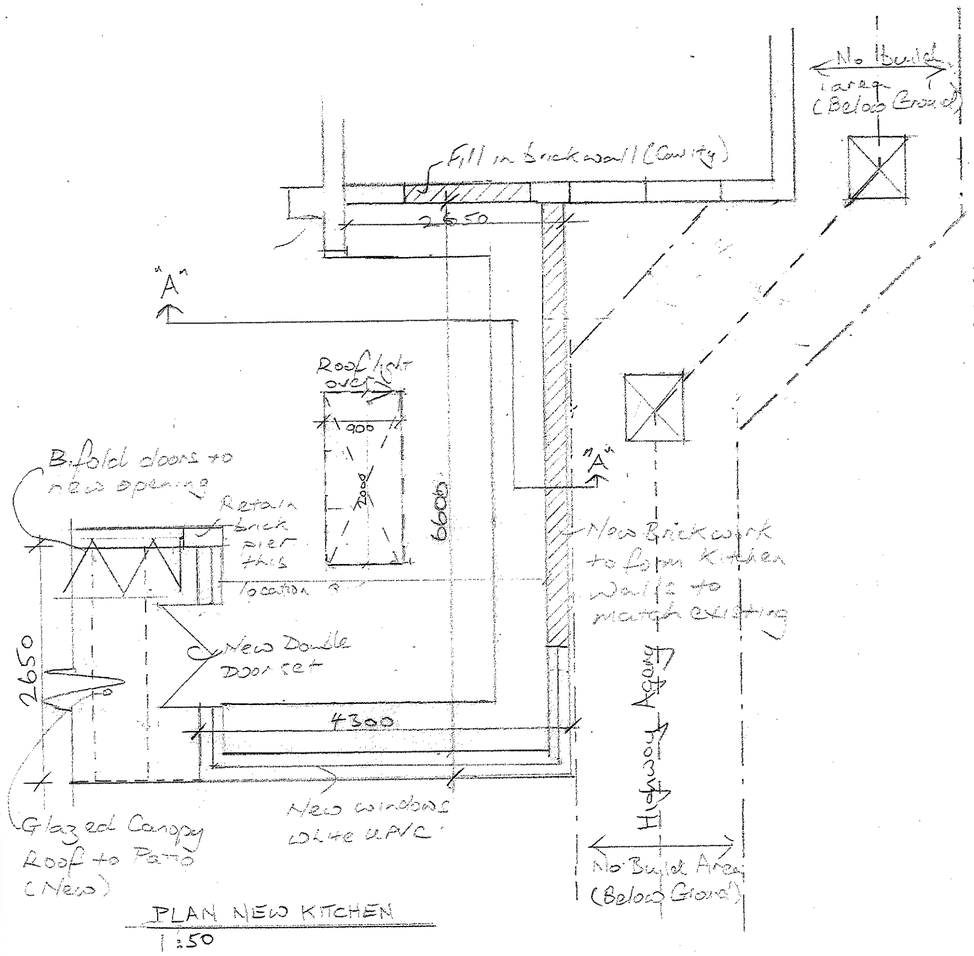


PLAN NEW KITCHEN
1:50

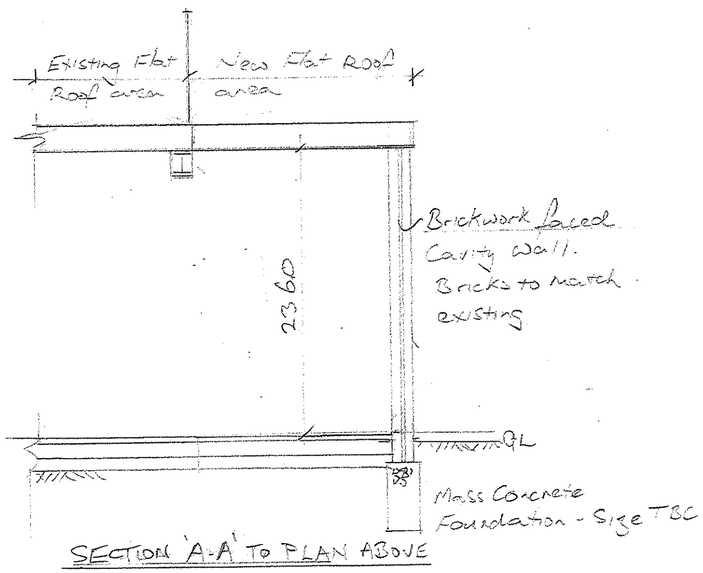


SECTION 'A-A' TO PLAN ABOVE
1:50

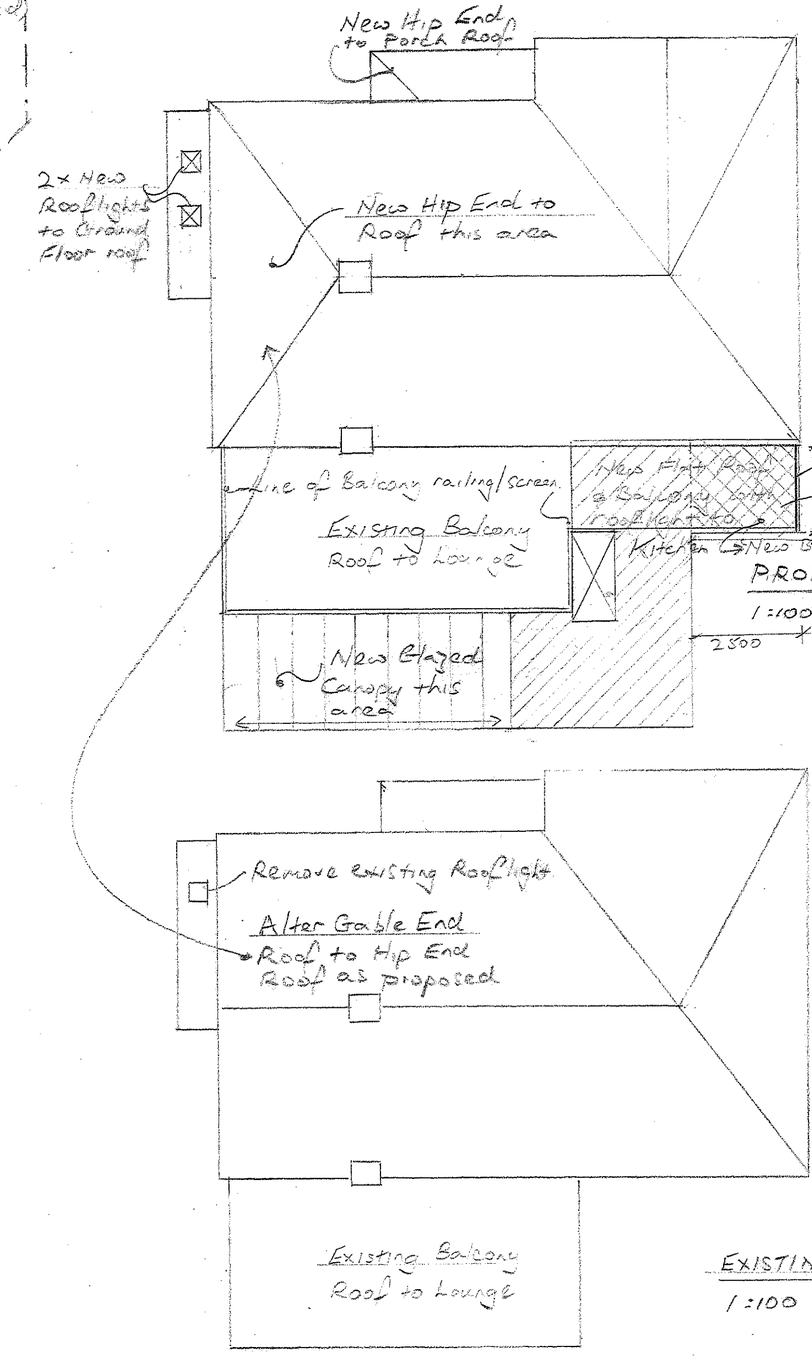

PROPOSED ROOF PLAN
1:100

EXISTING ROOF PLAN
1:100

NOTES:
All dimensions must be checked on site and not scaled from this drawing.

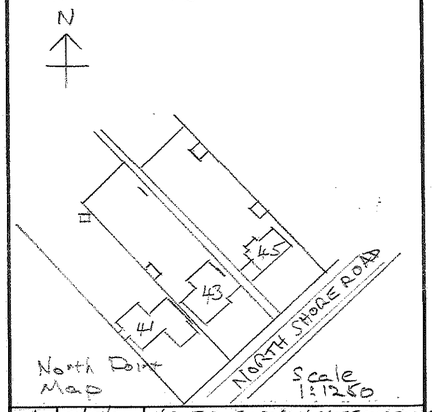

A	01/05/24.	HIP END TO PORCH NOTE CORRECTION.
		PRIVACY SCREEN TO BALCONY ADDED
	Date	Revisions

©copyright

Notes:
Copyright: owned by Martin John Norris
This drawing has been prepared for the purpose of Planning and / Building Regulations approval, and should not be used for any other purpose.
All dimensions to be checked on site and any discrepancies referred to Martin Norris.
Written dimensions are to be used in preference to scaled dimensions.
This drawing is the property of Martin Norris and must not be reproduced, in part, or whole, or deviated from without permission from Martin Norris
It is essential that prior to commencement and during construction works the contractor reviews the drawings, specifications and engineering support information and any other relevant and referred information as a whole and complete project, to be constructed in compliance with the Building Regulations and approved Planning drawings and information, any discrepancies found or concerns are to be raised.

Client
DST 43 North Shore Road
Hayling Island, Hampshire PO11 0HN

Job Title
Single Storey Extension to Rear with Balcony, Roof Alterations Glazed Canopy to Ground Floor at Rear. Alterations to Windows and Doors Gazebo to Rear Garden.

Drawing Title
Existing and Proposed Roof Plans - Main House plus Kitchen Extension Floor Plan & Section 'A-A'

Scale 1:100 1:1250 (North Point) 1:50 **Units:** Millimetres

Date 02.02.2024 **Drawn by** MJN

Drg No. MJN/DST/2024/1003 **Rev.** A