


EXISTING NORTH EAST ELEVATION

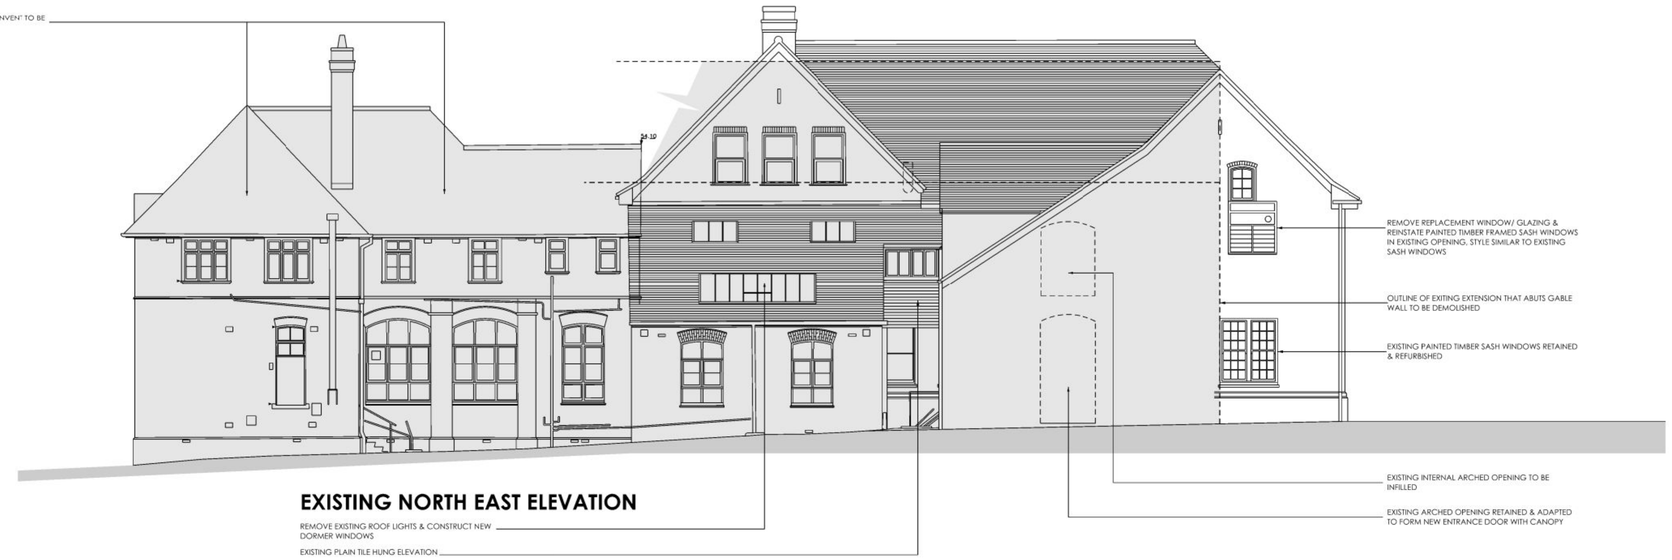

RECENT PHOTOGRAPH OF THE SOUTH WEST ELEVATION SHOWING THE EXISTING MULTI WINDOW DORMER WITH A PITCHED PLAN TILE ROOF



PROPOSED NORTH EAST ELEVATION

NOTE:
THIS DRAWING IS BASED ON THE SURVEY DRAWINGS PREPARED BY HAMPSHIRE LAND SURVEYS. THE PROPOSAL SHOWN ON THIS DRAWING IS SUBJECT TO THE DETAILED INVESTIGATION INTO & CONFIRMATION OF THE EXISTING STRUCTURE, CONSTRUCTION & DIMENSIONS ON SITE BY OTHERS.

IMPORTANT NOTE FOR USE OF THIS DRAWING: THIS DRAWING HAS BEEN PRODUCED SPECIFICALLY FOR USE ON THIS PROJECT. POPE PRIESTLEY ARCHITECTS CANNOT BE HELD RESPONSIBLE FOR RE-USE OF THIS INFORMATION BY OTHERS FOR ANY PURPOSE OTHER THAN FOR WHICH IT IS SPECIFICALLY INTENDED. THIS DRAWING REFLECTS STANDARDS AGREED FOR THIS PROJECT AND CURRENT AT THE TIME OF PRODUCTION AND WILL NOT BE UPDATED IN ACCORDANCE WITH CHANGING LEGISLATION AND/ OR OTHER REQUIREMENTS.

SCALE BAR = 10mm INTERVALS AT TRUE SCALE

PLANNING ISSUE

POPE PRIESTLEY ARCHITECTS
ARCHITECTURE | TOWN PLANNING | URBAN DESIGN
FERRY HOUSE, CANUTE ROAD, SOUTHAMPTON, HAMPSHIRE, SO14 3FJ T: +44 (0)23 80333228 F: +44 (0)23 80632886 E: info@popepriestley.co.uk

CONTRACTORS MUST CHECK ALL DIMENSIONS ON SITE. ONLY FIGURED DIMENSIONS ARE TO BE WORKED FROM. DISCREPANCIES MUST BE REPORTED TO THE ARCHITECT BEFORE PROCEEDING. DRAWING WAS PREPARED IN MICROSTATION V8WAI. DRAWINGS EXPORTED IN OTHER FORMATS MAY DIFFER. REFER TO ORIGINAL DRAWING FOR TRUE FORMAT. THIS DRAWING IS COPYRIGHT ©

ST MICHAELS CONVENT LONDON ROAD WATERLOOVILLE HAMPSHIRE	FORMER CONVENT: EXISTING & PROPOSED NORTH EAST ELEVATIONS

SCALE @ A1	DATE	AUTHOR	CHECK	DRAWING NO.	REVISION
: 100	DATE	WHO	WHO	PP1144/ 195-04	P3