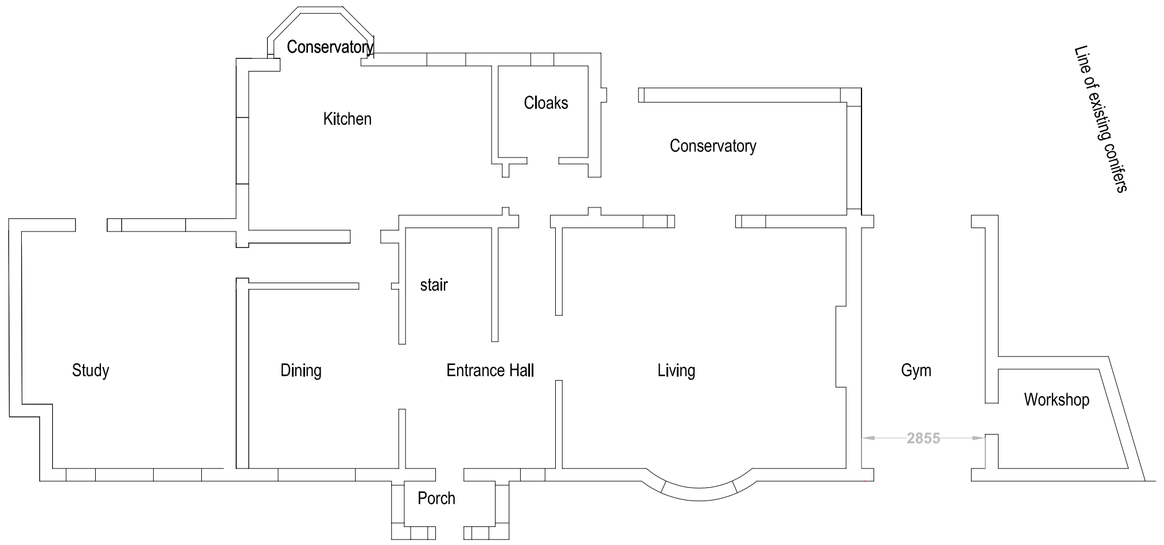

Existing Ground Floor Plan

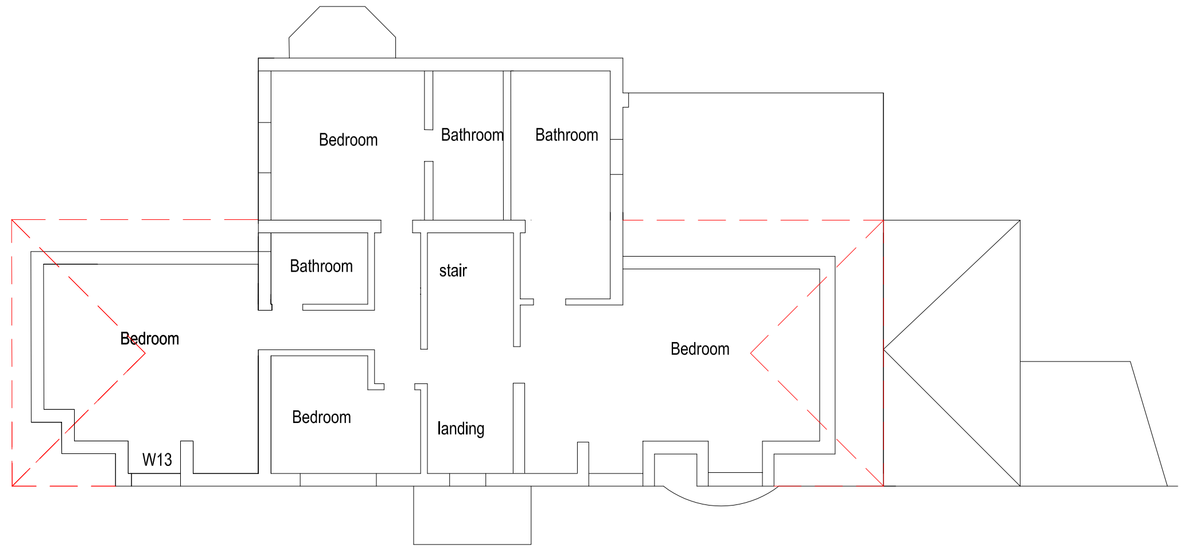

Existing First Floor Plan

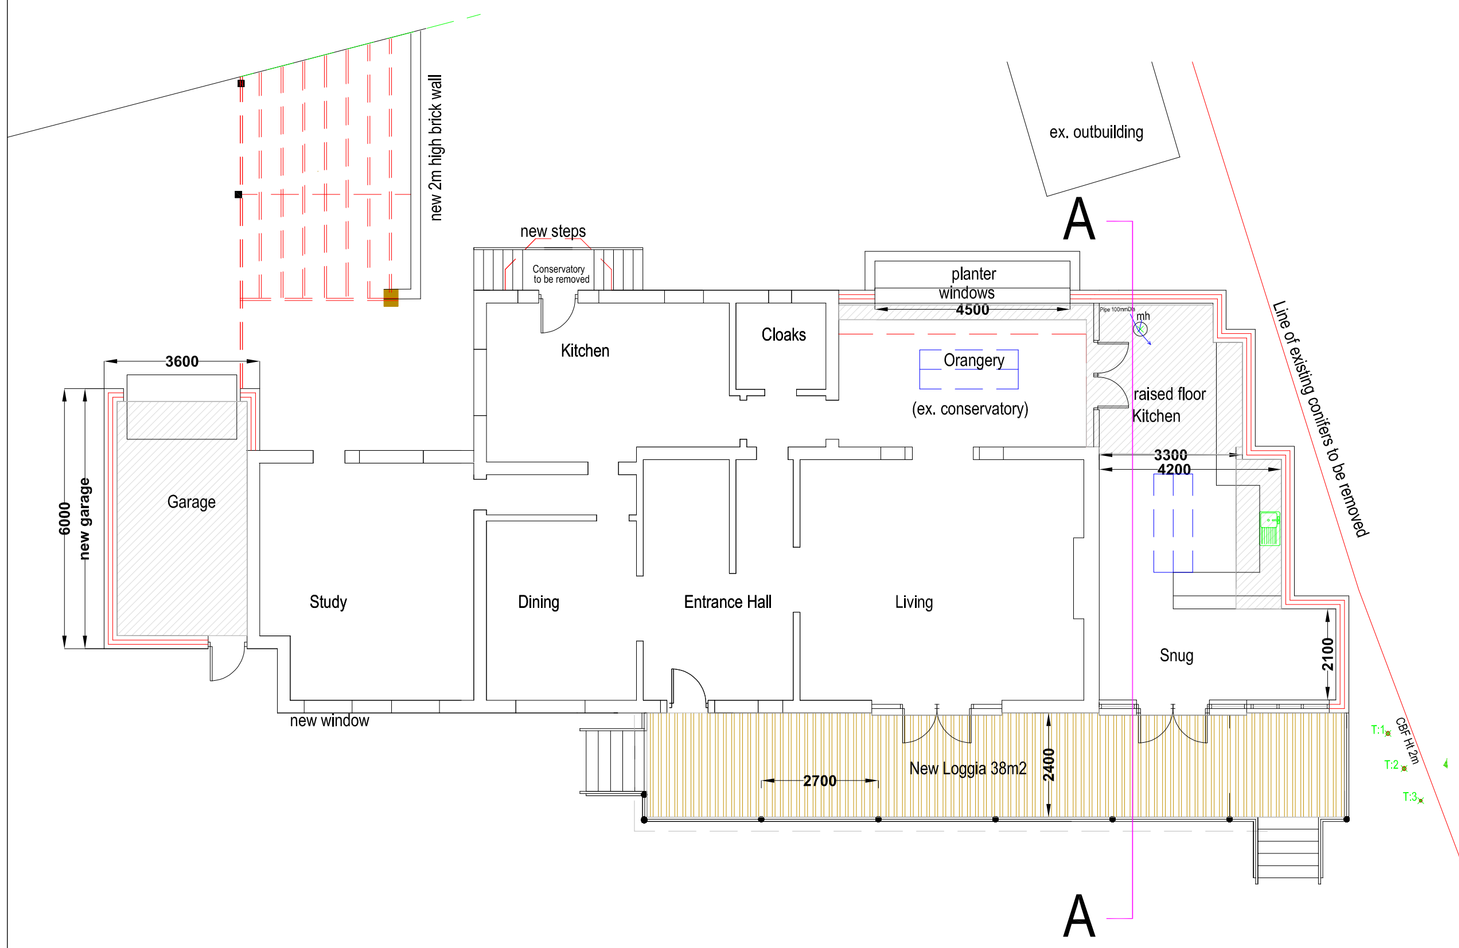

Proposed Ground Floor Plan

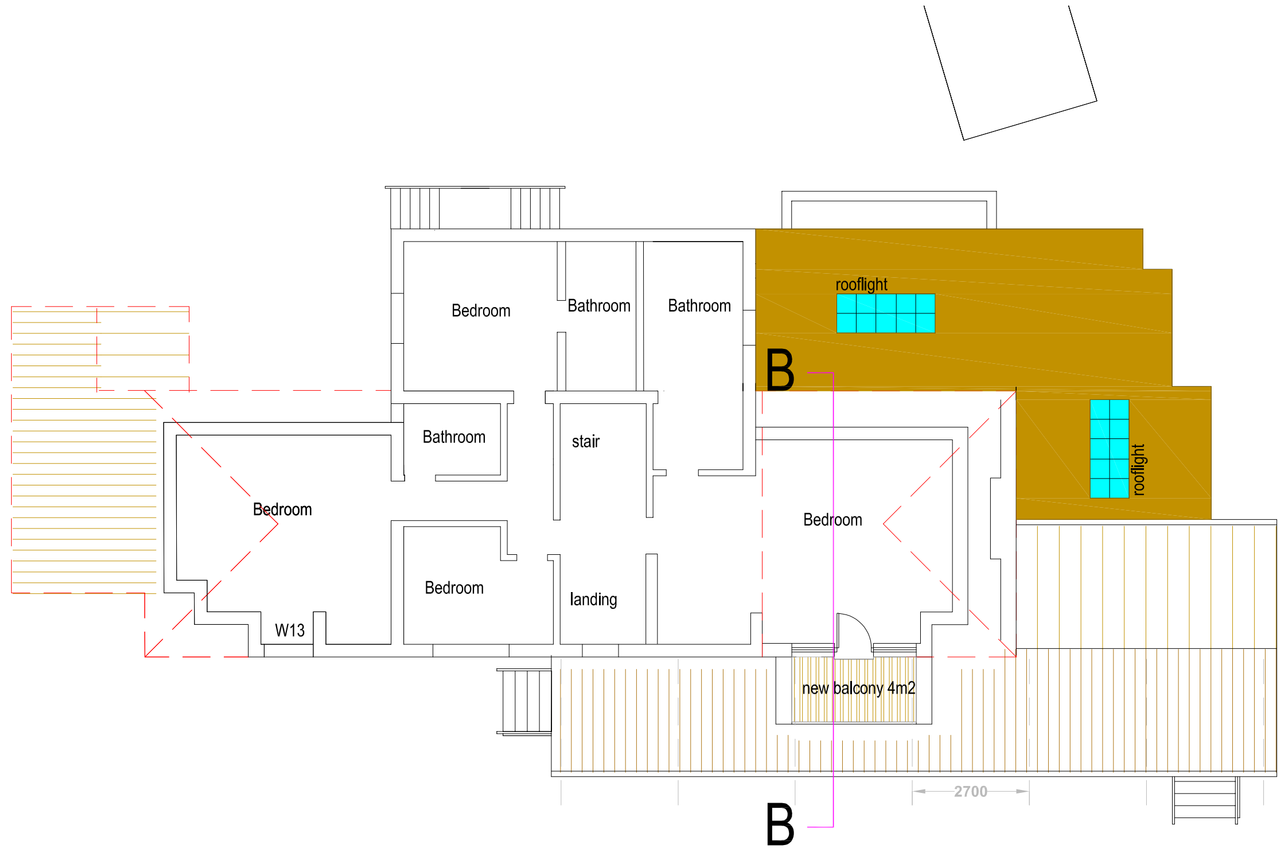

Proposed First Floor Plan

Bew Build Areas = Total 35m2

Line of existing conifers to be removed

0 1M 5M 10M

500mm 2M

REVISION A: MINOR UPDATES TO WINDOWS - 23/04/2024 - PG

SCALE 1/100

DATE Feb. 2024

AUTHOR PG

TITLE Proposed Extension

Shore House, 5B, Mill Lane
Langstone, Havant

DETAIL General Arrangement Plans

DRAWING No 24/101/P01

A B C D E F G H J K L M N P Q R S T U V W X Y Z

CONTRACTOR MUST CHECK ALL DIMENSIONS ON SITE ONLY FIGURED DIMENSIONS ARE TO BE MARKED FROM THIS DRAWING ANY DISCREPANCIES TO THE ARCHITECT BEFORE PROCEEDING
© COPYRIGHT

PETER GALLOWAY ARCHITECT
pgp
HAVANT, HAMPSHIRE PO9 1RA
TEL 02392 483153 MOB. 07808 483362
E-MAIL: peter@pgparchitects.co.uk