PROPOSED FLOOR PLAN • ELEVATIONS TOGETHER WITH SITE LOCATION PLAN AT Nº100 JUBILEE ROAD • WATERLOOVILLE • PO7 7RE • FOR MR & MRS P ASHMAN • SCALES • 1:100th & 1:1250th

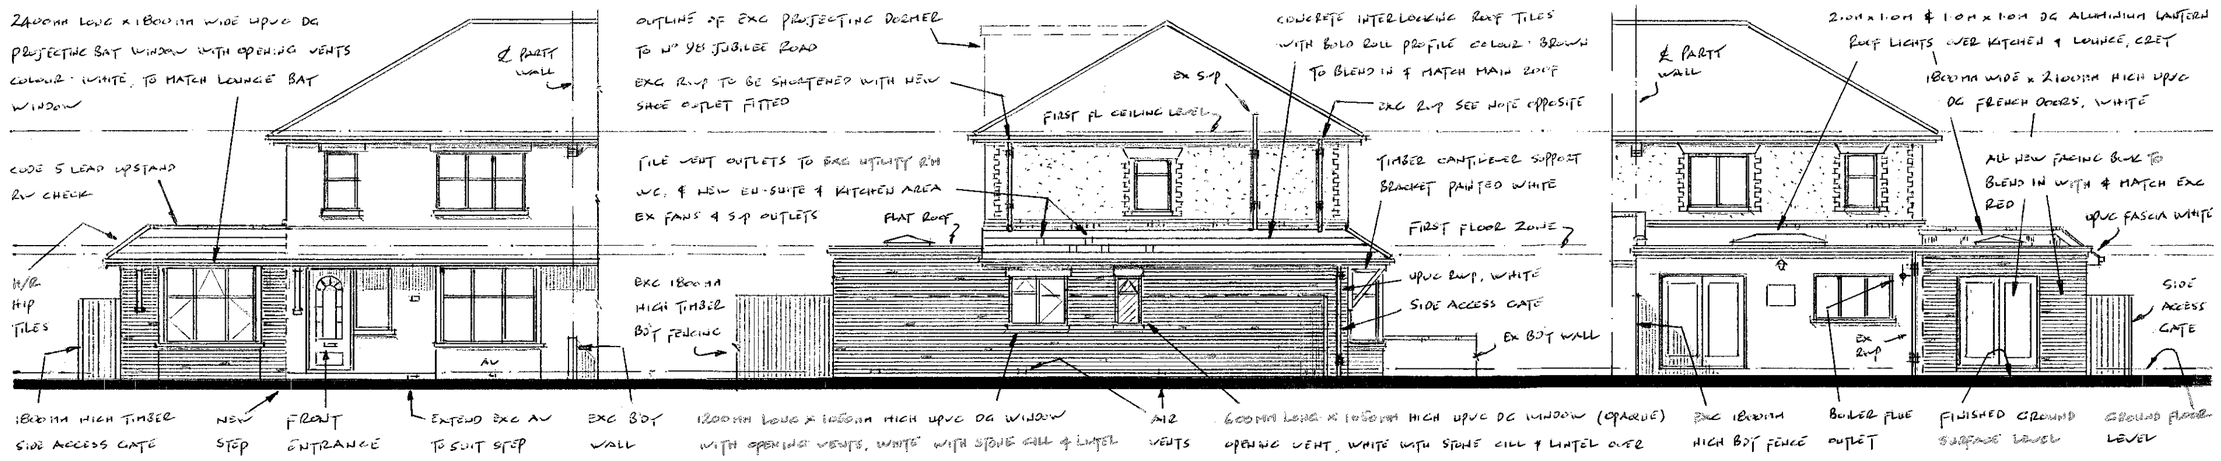

FRONT (SOUTH) ELEVATION (1:100) • SIDE (WEST) ELEVATION (1:100) • REAR (NORTH) ELEVATION (1:100)

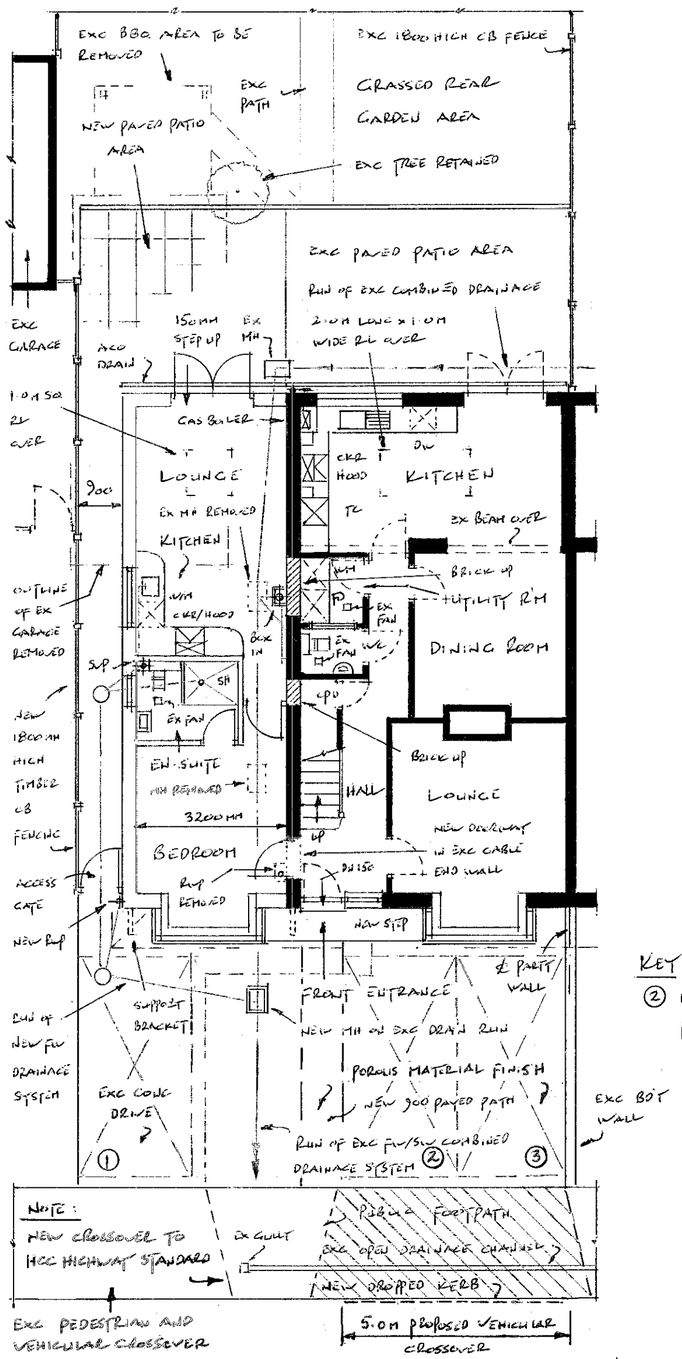

KEY
(2) INDICATES 2.4M WIDE x 4.8M LONG PRIVATE (3 Nº) CAR PARKING SPACES

GROUND FLOOR PLAN (1:100)

JUBILEE ROAD

UK Planning Maps

100 Jubilee Road, Waterlooville, PO7 7RE

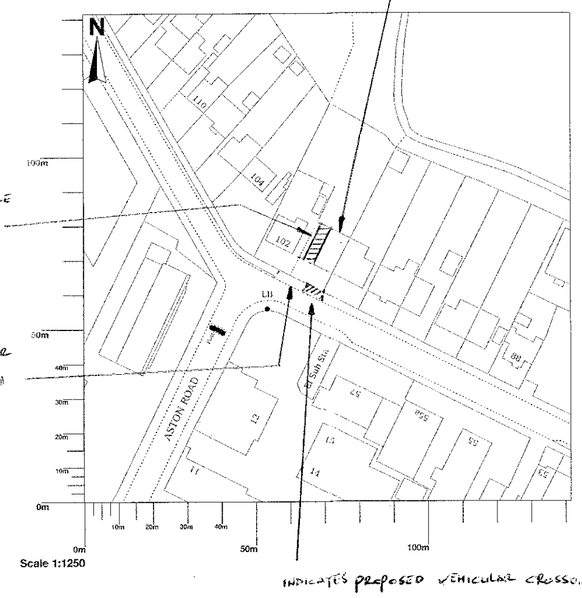

SITE LOCATION PLAN (1:1250th)

© Crown copyright and database rights 2024 OS 100054135. Map area bounded by: 467957,110049 468099,110191. Produced on 15 August 2024 from the OS National Geographic Database. Supplied by UKPlanningMaps.com. Unique plan reference: p2f/uk/1137375/1530102

Ordnance Survey Licensed Mapping

ISSUE	DATE	COMMENTS
1	23/8/24	ISSUED FOR PLANNING APPROVAL PURPOSES
2	24/9/24	VEHICULAR CROSSOVER WIDENED & ON CURTILAGE PRIVATE CAR PARKING SPACES INDICATED
3	5/12/24	VEHICULAR CROSSOVER REDUCED & FINISHED SURFACE CLARIFIED

BAR SCALE 0 1 2 3 4 5 10
(SCALE 1:100th & 1:1250th WHEN PRINTED OF A1 PAPER SIZE)

DRAWING Nº JR/PP/100/3