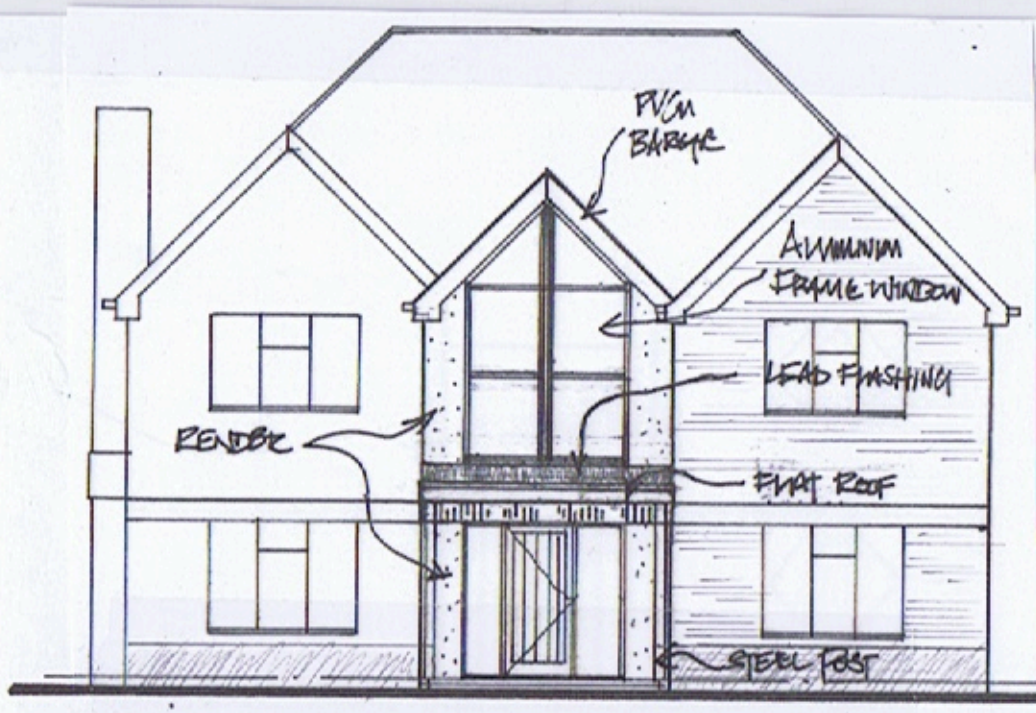

FRONT ELEVATION

SIDE

SIDE

0 1 2 3 4

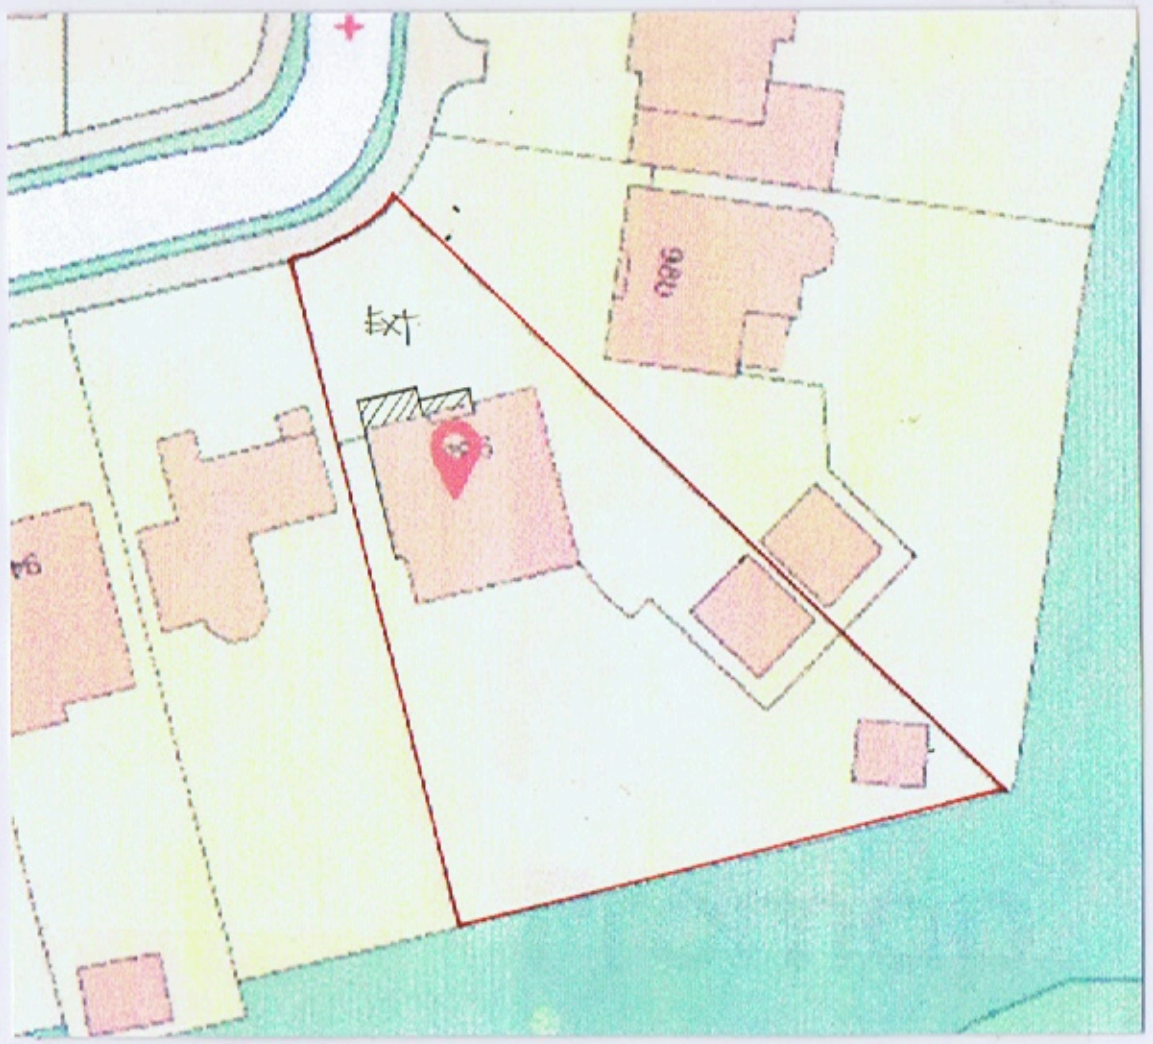

SITE PLAN
Scale 1:500

N

LOCATION PLAN
Scale 1:1250
OS ML 100065752

0 10 20 30 40

A	FEB'24	PORCH ADD. GARAGE REDUCED	DT

DEREK TREAGUS ASSOCIATES
ARCHITECTURAL SERVICES
Tel: 07956 624094
Email: derek.treagus@gmail.com

Project	FRONT EXTENSION AT 98a THE BROW, WATERLOOVILLE, HAMPSHIRE.
Client	Mr D Morley
Subject	Planning Drawing Proposed Site Plan & Elevations
Date: Apr 2023	Scale: 1: 500, 1:100
Rev: A	Drg. No. **23/310/02**

- **Copyright reserved.**
- **All dimensions are to be site confirmed and should not be scaled unless for Planning purposes.**
- **Verify all queries with the office.**