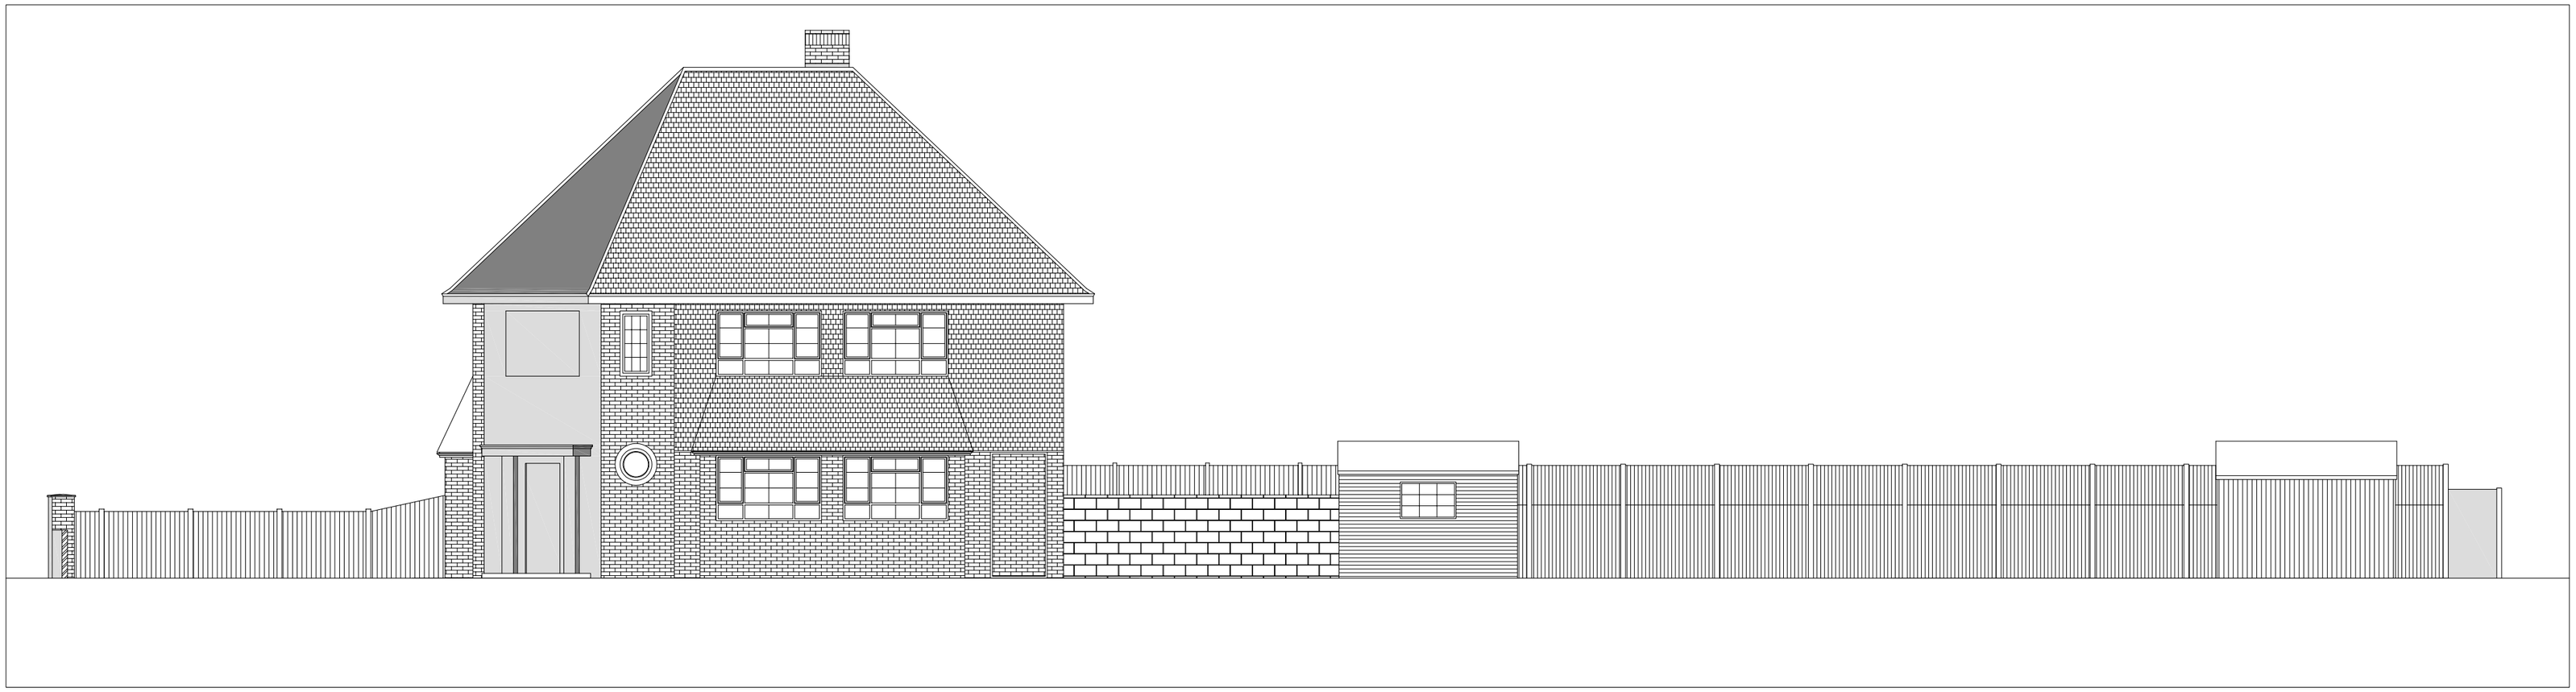

Existing South Elevation

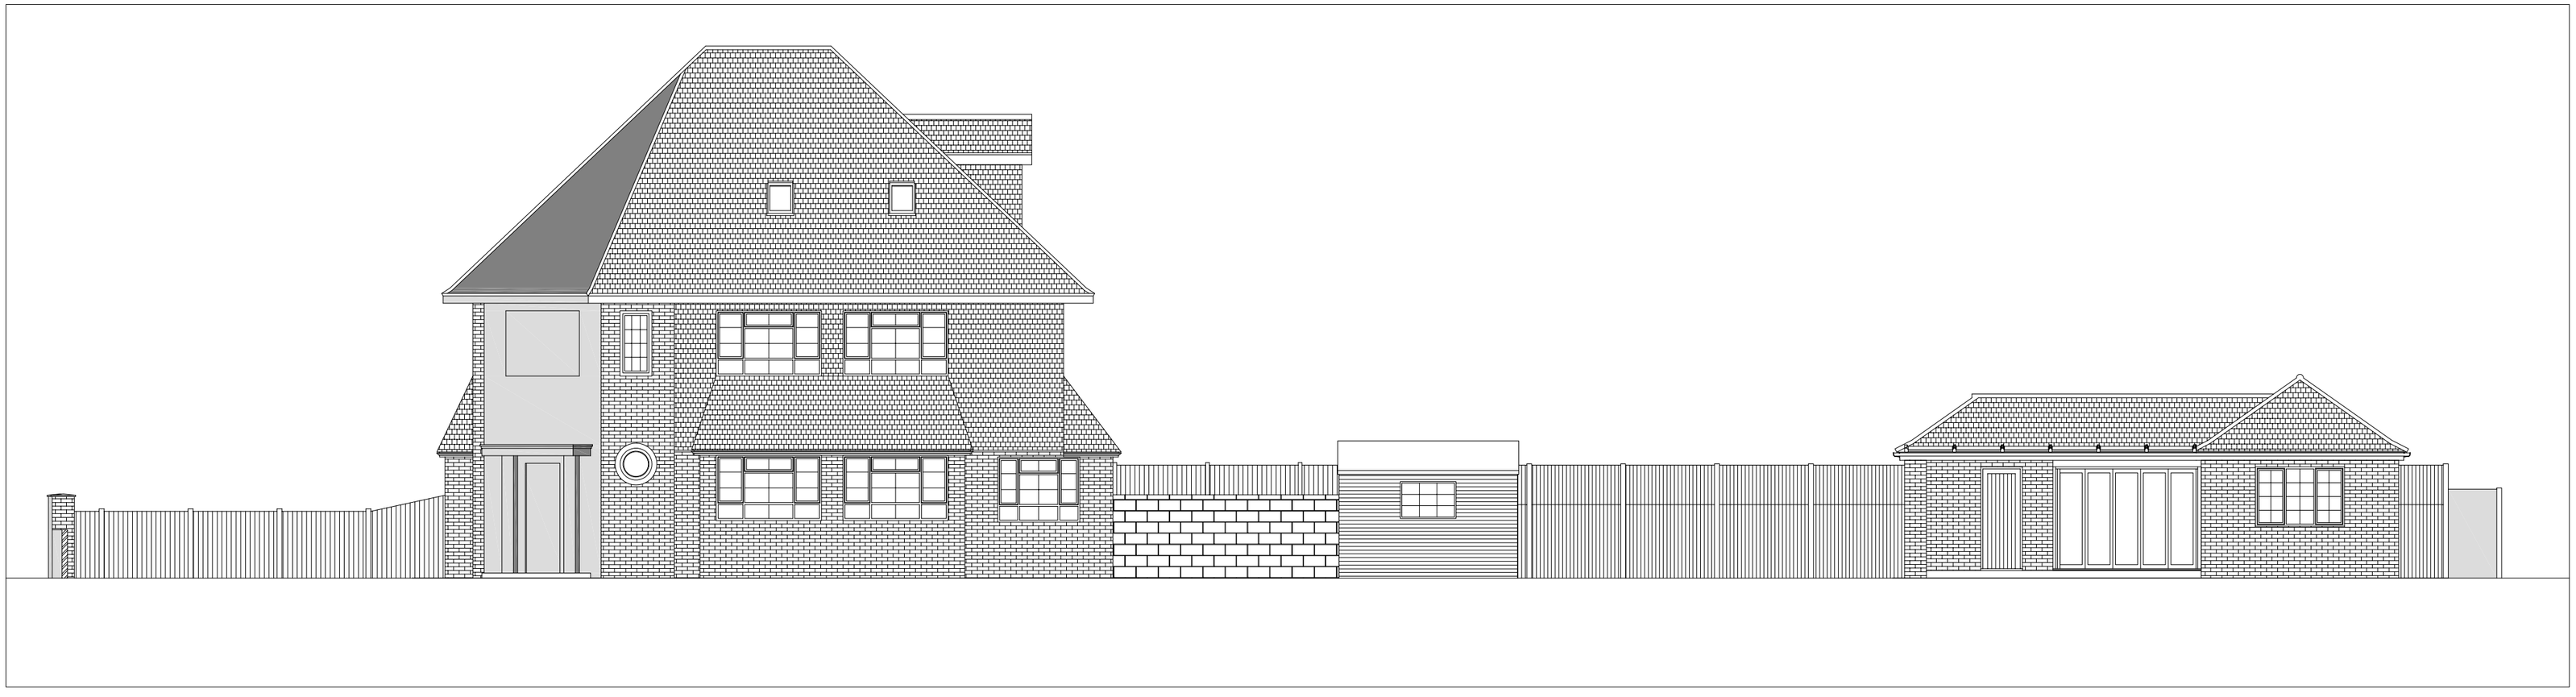

Proposed South Elevation

Dwg. Nr.: SMT058/04	**PROJECT:** PROPOSED ALTERATIONS AND SUMMER HOUSE AT 12 MEADOWLANDS, HAVANT, HAMPSHIRE PO9 2RP
DATE: May 2022	
SCALE: 1:100 @ A2	
DRAWN BY: ST	
CHECKED:	**CLIENT:** Sean Holdway
SMT Building Design Services Ltd	**TITLE:** EXISTING AND PROPOSED SOUTH ELEVATIONS

Rev:	Revision details:	Amended by:	Date:

PLANNING

"COPYRIGHT.,
The copyright of this document lies with SMT Building Design Services Ltd, No use or copying this document, or part of this document, shall be permitted without prior written consent of SMT Building Design Services Ltd, other than for the purpose of copying for contract documentation and for site use,"

SMT Building Design Services Ltd
31 Virginia Park Road, Gosport, Hants, PO12 3DZ
Tel: (+44) 7788 437 899
E-mail address: simon@smt-bds.uk