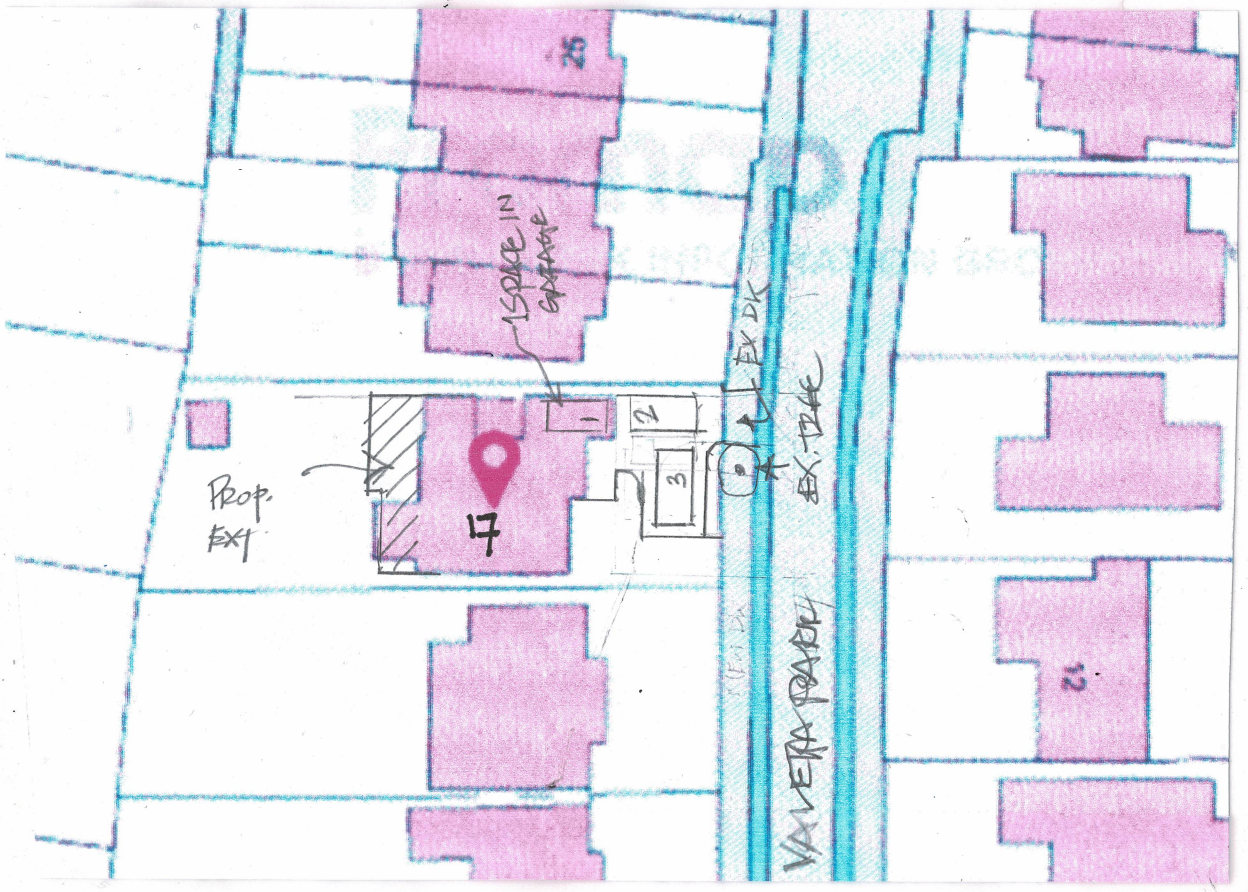

SITE PLAN
Scale 1:500

0 10 20

N

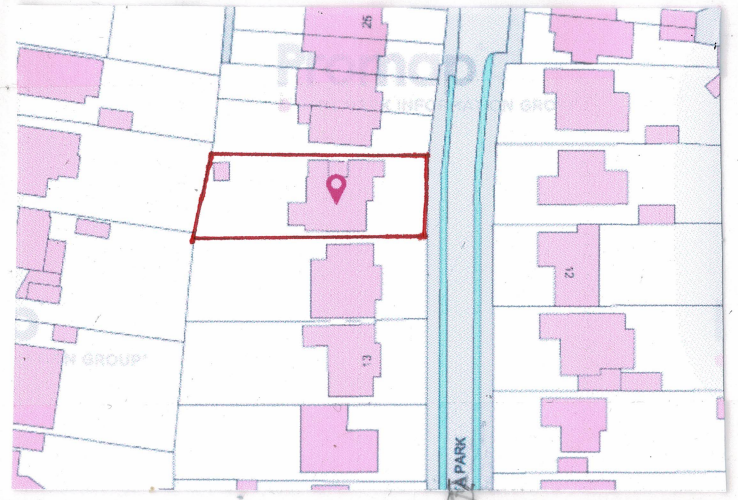

LOCATION PLAN
Scale 1:1250
OS UC 100065792

0 10 20 30 40

C	NOV'24	DRWG AMENDED AGAIN	DT
B	NOV'24	DRWG AMENDED	DT
A	OCT.'24	DRWG AMENDED WITH NEW DK	DT

DEREK TREAGUS ASSOCIATES
ARCHITECTURAL SERVICES
Tel: 07956 624094
Email: derek.treagus@gmail.com

Project	REAR EXTENSION & LOFT CONVERSION AT 17 VALETTA PARK, EMSWORTH, HAMPSHIRE.
Client	Mr & Mrs H Pead
Subject	Planning Drawing Site & Location Plans
Date: July 2024	Scale: 1:500, 1:1250
Rev: ~~A~~ B C	Drg. No. **24/392/02**

- **Copyright reserved.**
- **All dimensions are to be site confirmed and should not be scaled unless for Planning purposes.**
- **Verify all queries with the office.**