

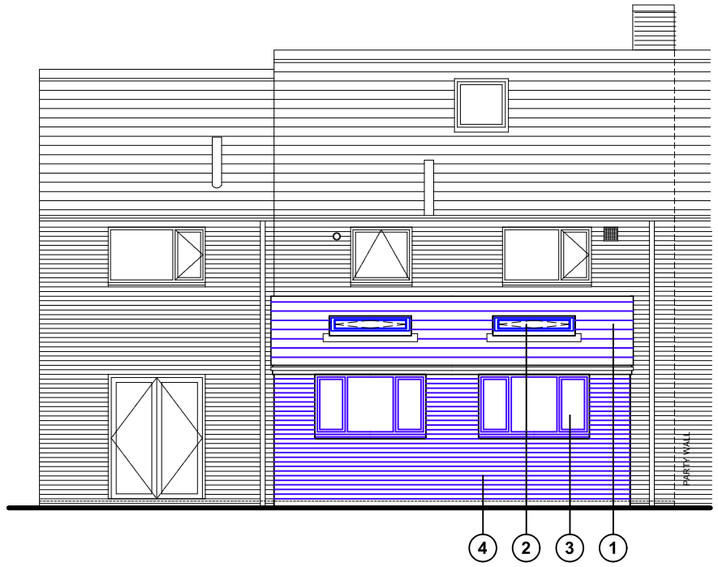



North (rear) elevation

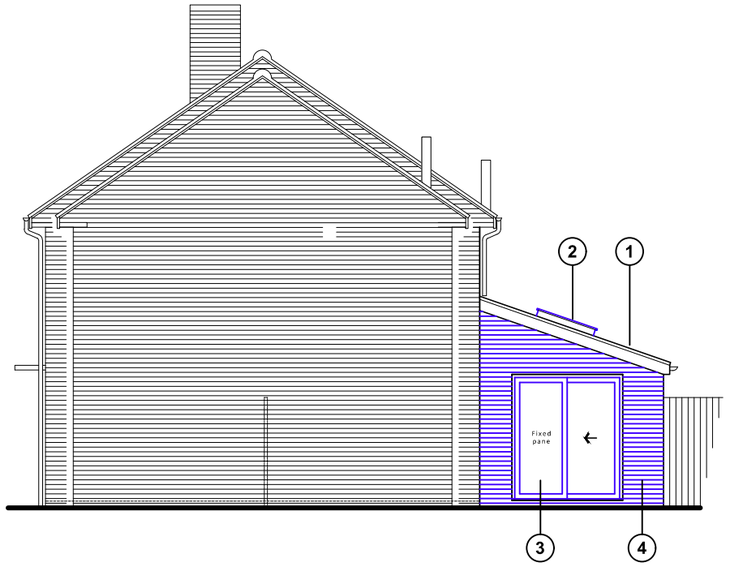


East (east) elevation

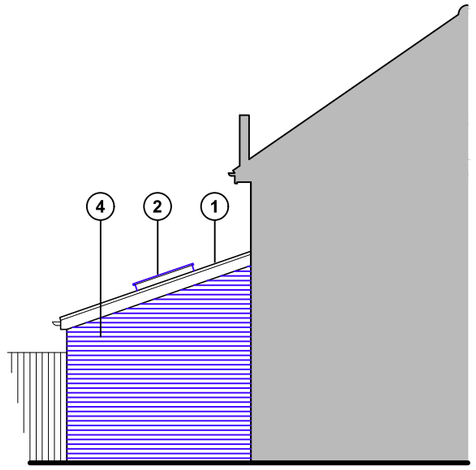

West (side) elevation

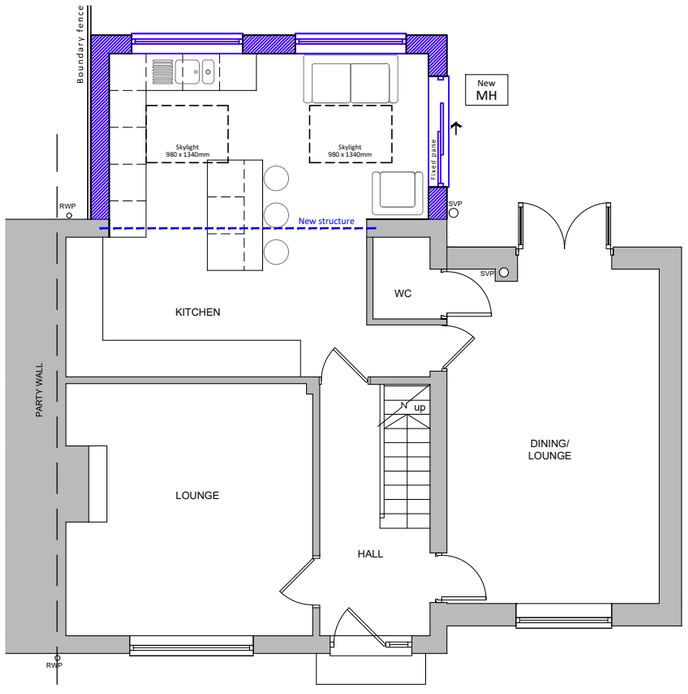

Ground floor plan

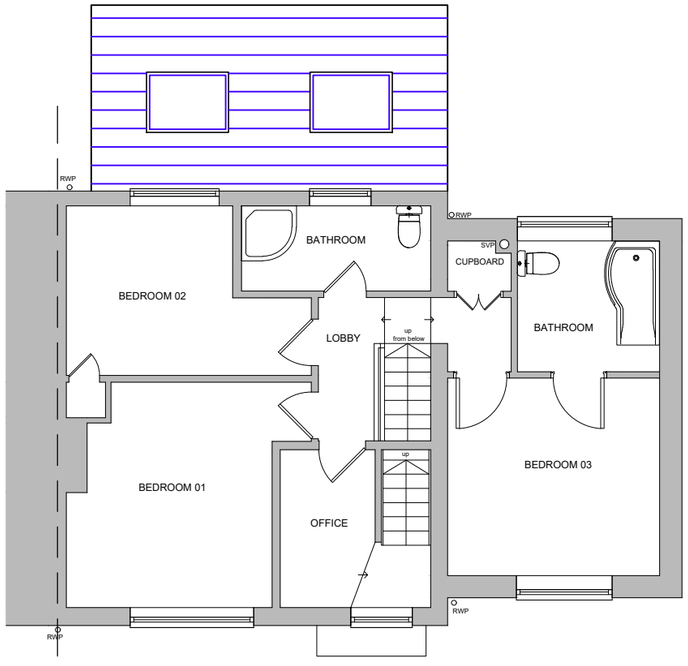

First floor / roof plan

1. Roof tiles to match existing
2. Skylight - Velux or similar product
3. uPvc windows & doors
4. Bricks to match existing

Existing walls

Proposed walls

Proposed structure

Proposed floor plans & elevations scale 1:100

1 0 1 2 3 4 5 6 7 8 9m

For MR & MRS WINDEBANK	Title PROPOSED FLOOR PLANS & ELEVATIONS		
Project PROPOSED REAR EXTENSION AT 7 WINCHFIELD CRESCENT HAVANT, PO9 3SP	Date JUNE 2024	Drawn JB	Scale 1:100 @ A3
	Job Number PL.819.24	Drawing Number -02	Revision -

Office Tel:
01243 933732
Email:
admin@jb-architectureddesign.com
Web:
www.jb-architectureddesign.com
JB ARCHITECTURE