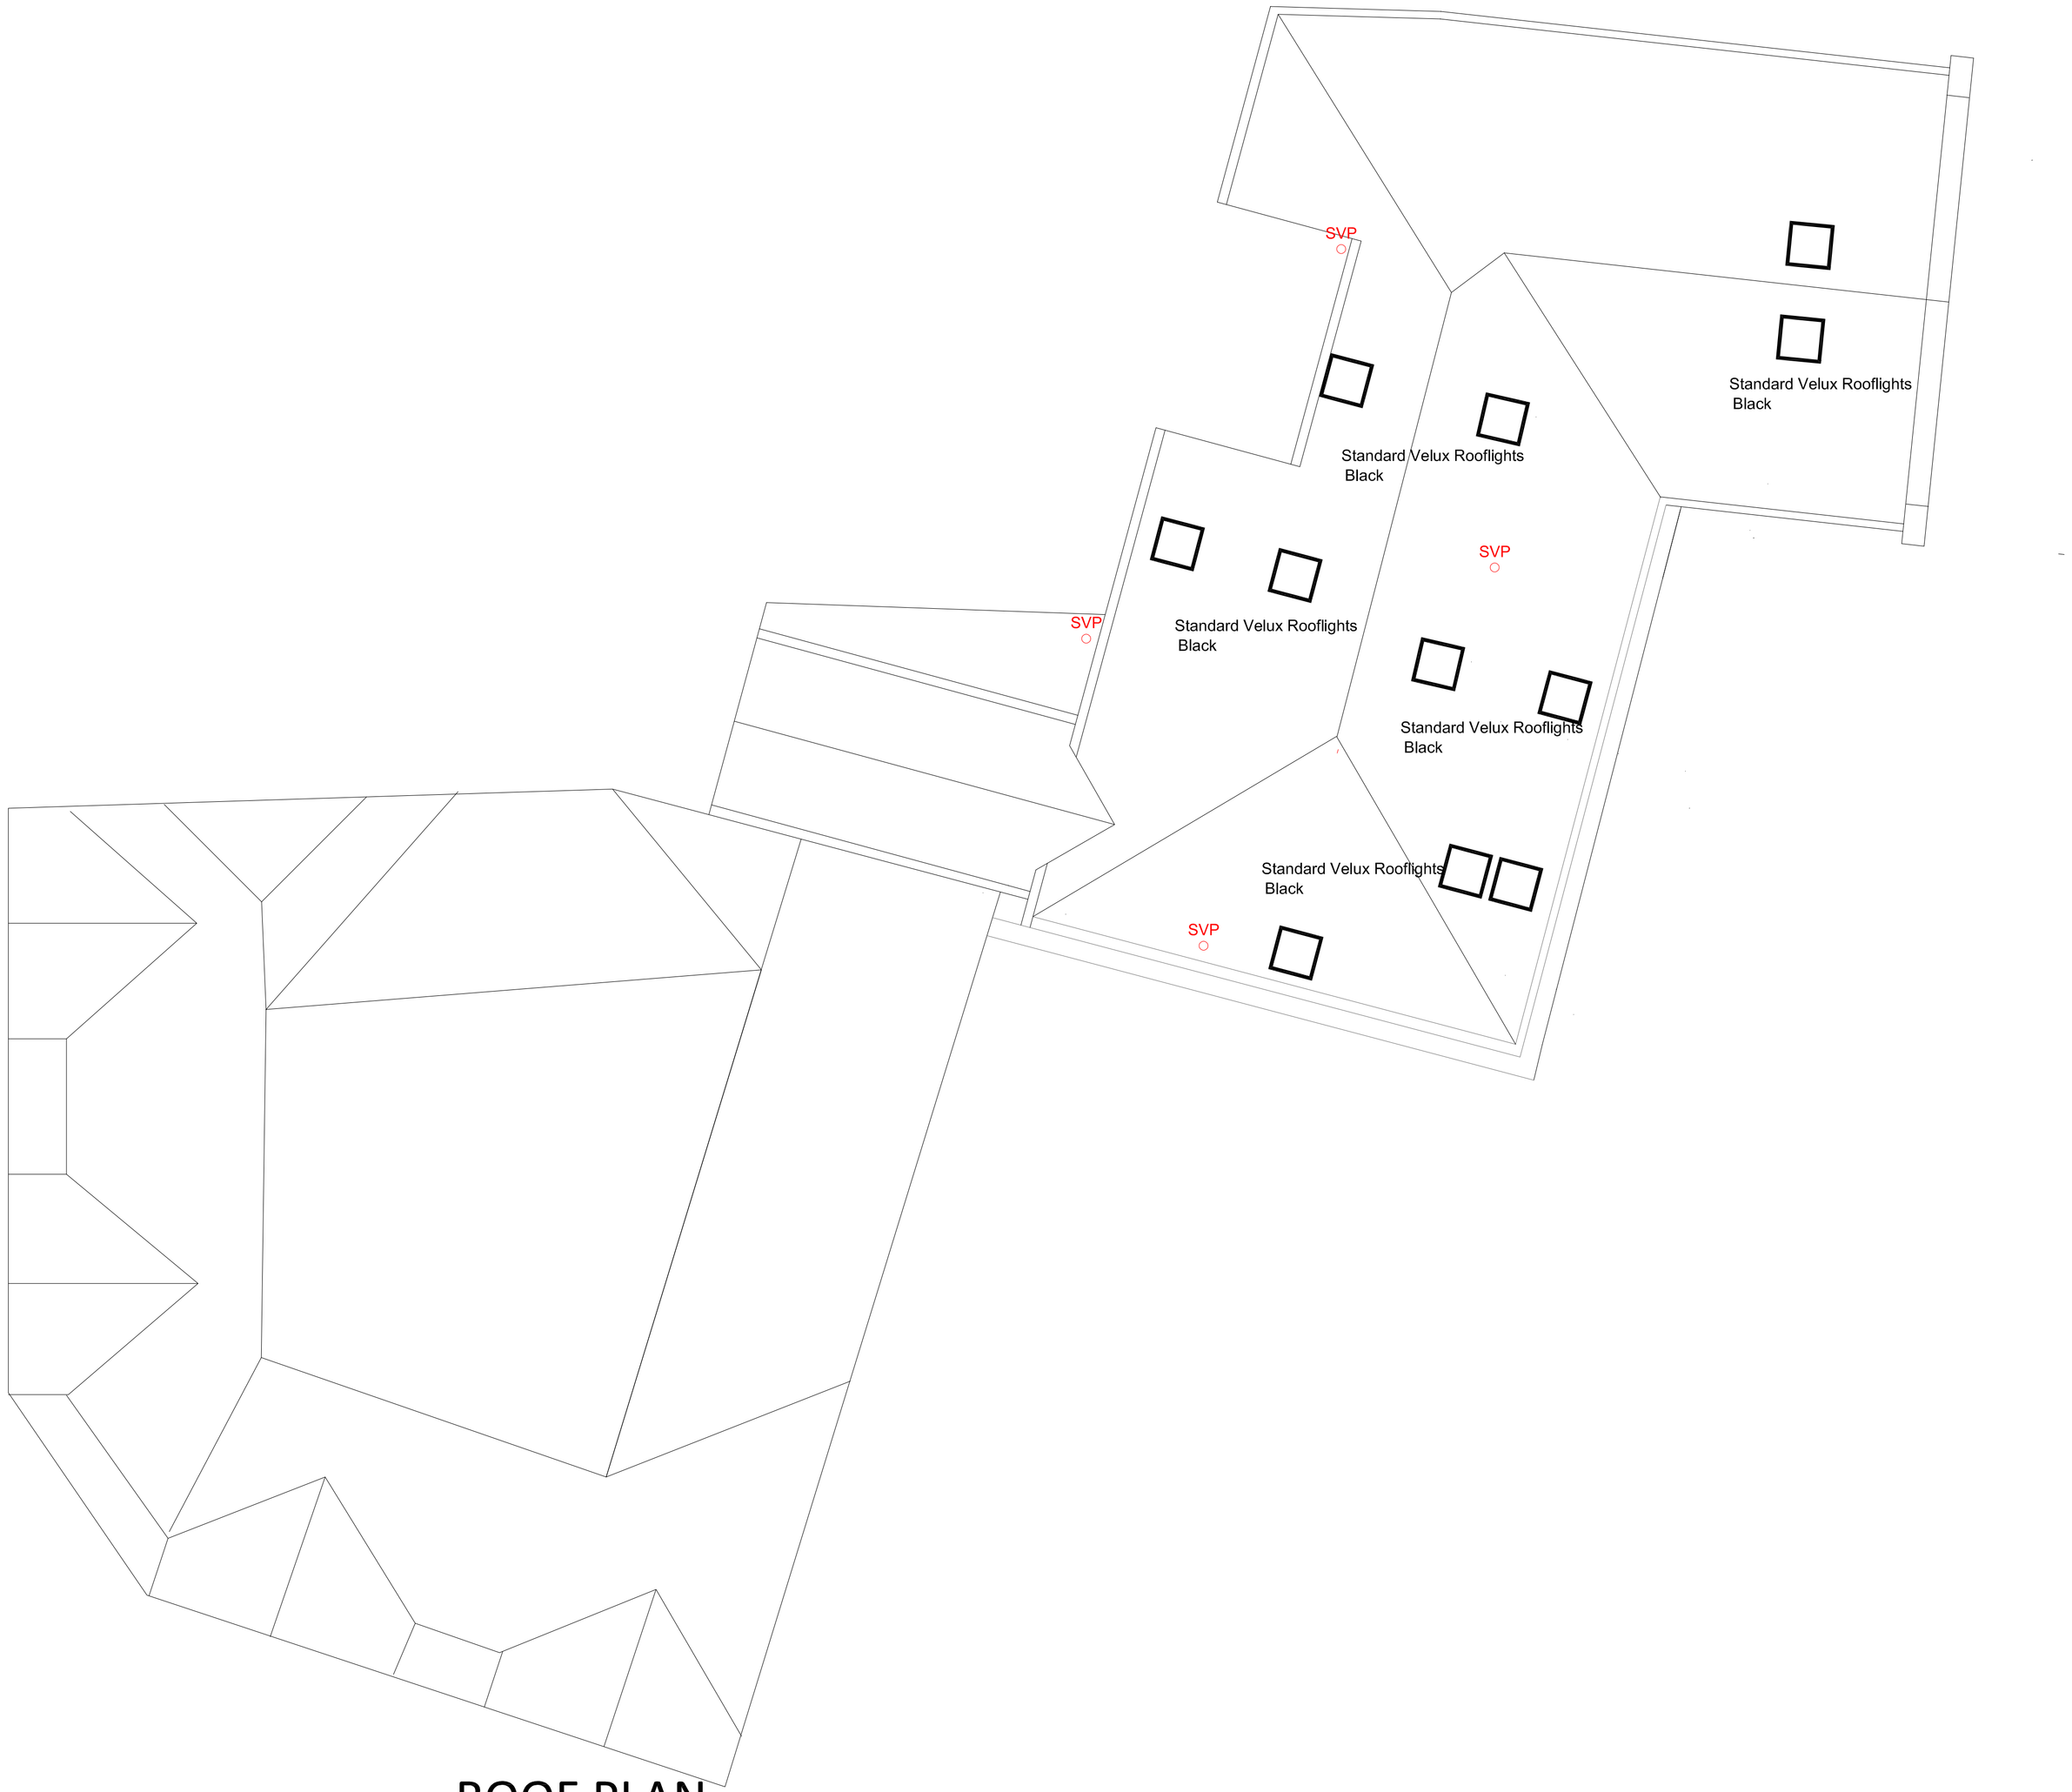

ROOF PLAN

SCALE
1/50

DATE
Nov. 24

CONTRACTOR MUST CHECK ALL DIMENSIONS ON SITE ANY DISCREPANCIES OR DIMENSIONS ON THIS DRAWING MUST BE REPORTED TO THE ARCHITECT BEFORE PROCEEDING
© COPYRIGHT

AUTHOR
PG

TITLE
Conversion of 'Golden Slots'
to 4 no. 1 Bed Supported Living Apartments

Former White Hart Public House
1, East Street Havant - PO9 1AA

DETAIL
Use Class C3(b)
Roof Plan

DRAWING No
23/201/BR09

A B C D E F G H
J K L M N P Q R
S T U V W X Y Z

PETER GALLOWAY PARTNERSHIP
ARCHITECTS
HAVANT
TEL. 02392 483153 MOB. 07808 483362