Sheet ACAD - A1 rev. C

SOUTH WEST PARKING SUBBASE - 400mm

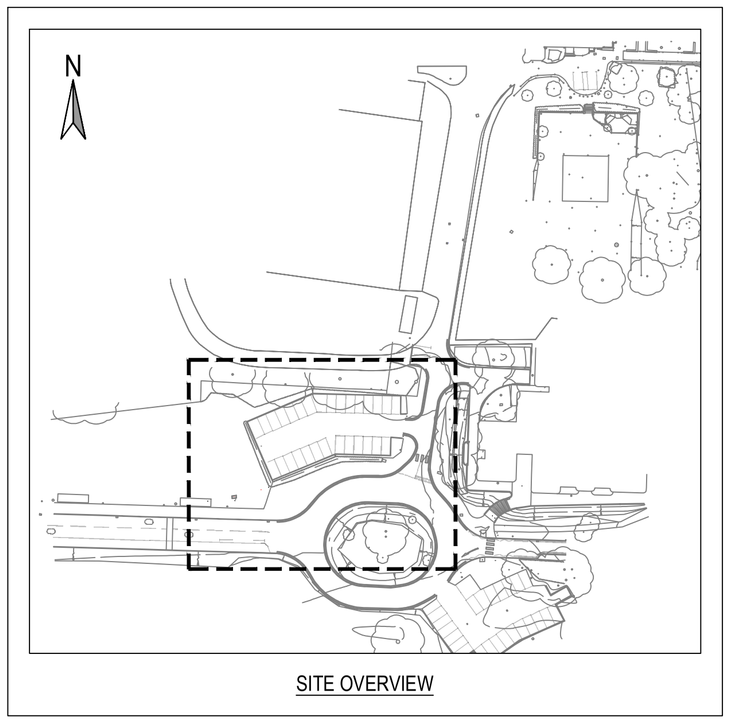

SITE OVERVIEW

Please note: No access was possible to the adjacent tree detail therefore details have been surveyed using reflectorless methods and visual estimations. Detail shown is for contextual purposes only.

NOTES:
1. ALL DIMENSIONS ARE IN MILLIMETRES UNLESS NOTED OTHERWISE.
2. ALL LEVELS ARE SHOWN IN METRES UNLESS NOTED OTHERWISE.
3. DO NOT SCALE FROM THE DRAWING. USE FIGURED DIMENSIONS ONLY.
4. ANY DISCREPANCIES TO BE REPORTED IMMEDIATELY TO THE ENGINEER.
5. THIS DRAWING TO BE READ IN CONJUNCTION WITH ALL RELEVANT ARCHITECTS, ENGINEERS, SUBCONTRACTORS AND SPECIALISTS DRAWINGS AND SPECIFICATIONS.
6. EXISTING SERVICES HAVE NOT BEEN SHOWN BUT ARE PRESENT - THE CONTRACTOR IS TO LIAISE WITH ALL STATUTORY AUTHORITIES PRIOR TO THE COMMENCEMENT OF ANY WORKS.

NOTES:

1. MH COVERS AND FRAMES TO CONFORM TO BS EN 124:
-HIGHWAYS AND FOOTWAYS TO FRONT OF BUILDINGS (D400)
-FOOTWAYS TO REAR OF BUILDINGS (C250)
2. TYPE S BEDDING AND SURROUND TO ALL PIPES EXCEPT IN THE FOLLOWING CIRCUMSTANCES, IN WHICH TYPE Z BEDDING AND SURROUND ARE TO BE USED:
-DOMESTIC GARDENS AND PATHWAYS WITHOUT ANY POSSIBILITY OF VEHICULAR ACCESS, 0.35m;
-DOMESTIC DRIVEWAYS, PARKING AREAS AND YARDS WITH HEIGHT RESTRICTIONS TO PREVENT ENTRY BY VEHICLES WITH A GROSS VEHICLE WEIGHT IN EXCESS OF 7.5 TONNES, 0.5m;
-DOMESTIC DRIVEWAYS, PARKING AREAS AND NARROW STREETS WITHOUT FOOTWAYS (E.G. MEWS DEVELOPMENT) WITH LIMITED ACCESS FOR VEHICLES WITH A GROSS VEHICLE WEIGHT IN EXCESS OF 7.5 TONNES, 0.9m;
-AGRICULTURAL LAND AND PUBLIC OPEN SPACE, 0.9m;
-HIGHWAYS AND PARKING AREAS WITH UNRESTRICTED ACCESS TO VEHICLES WITH A GROSS VEHICLE WEIGHT IN EXCESS OF 7.5 TONNES, 1.2m.
3. ALL EXISTING MANHOLE INVERTS TO BE CHECKED AND REPORTED TO THE ENGINEER PRIOR TO THE COMMENCEMENT OF DRAINAGE WORKS. EXISTING PIPE CONNECTIONS ARE TO BE CCTV SURVEYED AND INSPECTED BY THE ENGINEER AND LOCAL AUTHORITY. IF THE PIPE CONNECTION IS FOUND TO BE DAMAGED OR IN DISTRESS, THE CONTRACTOR IS TO CARRY OUT REMEDIAL WORKS OR PROVIDE A NEW CONNECTION TO THE EXISTING SEWER (PIPE SIZE AND GRADIENT TO BE DETERMINED BY THE ENGINEER.
4. THE GRADIENTS INDICATED AGAINST THE DRAIN RUNS ARE APPROXIMATE ONLY. THE CONTRACTOR SHALL INSTALL DRAINS TO THE INVERT LEVELS SHOWN FOR EACH MANHOLE OR OTHER INDICATED POSITION.
5. ALL PLOT FOUL DRAINAGE TO BE MINIMUM 100mm DIAMETER UNLESS OTHERWISE NOTED.
6. ALL ADOPTABLE THERMOPLASTIC STRUCTURED WALL SEWER PIPE SHALL COMPLY WITH THE RELEVANT PROVISIONS OF BS EN 13476-1 AND WIS 4-35-01 AND BS EN 13476-2 OR BS EN 13476-3. PIPES SHALL BE BSI KITEMARKED OR HAVE EQUIVALENT THIRD PARTY CERTIFICATION. PIPES LESS THAN OR EQUAL TO 500mm DIA. SHALL HAVE A SHORT-TERM RING STIFFNESS OF NOT LESS THAN 8kN/m^2 (SN8).
7. ALL JOINTING IN ACCORDANCE WITH MANUFACTURERS TECHNICAL ADVICE & SPECIFICATION.
8. ALL NON ADOPTABLE DRAINAGE TO BE THE STANDARD UPVC 110mm, 160mm DRAINAGE AND MANUFACTURED TO BS-EN 1401 AND BS 4660 UNLESS NOTED OTHERWISE.
9. ALL STORM WATER DRAINAGE TO BE A MINIMUM OF 150mm DIAMETER UNLESS OTHERWISE NOTED.
10. SOIL & VENT PIPE LOCATION AND NUMBER TO BE CONFIRMED WITH ARCHITECT.
11. THIS DRAWING TO BE READ IN CONJUNCTION WITH ALL RELEVANT ENGINEERS DRAWINGS, TOGETHER WITH THEIR LATEST SPECIFICATIONS. ANY DISCREPANCIES ARE TO BE REPORTED TO THE ENGINEER (VALE CONSULTANCY) AS SOON AS POSSIBLE.
12. FIGURED DIMENSIONS ONLY TO BE USED. ANY QUERIES OR DISCREPANCIES TO BE REFERRED TO THE ENGINEER (VALE CONSULTANCY) IMMEDIATELY.
13. PRIOR TO ORDERING ANY MATERIALS THE CONTRACTOR IS TO CONFIRM MANUFACTURER/PIPE MATERIAL AND GRADE PROPOSED WITH WATER AUTHORITY.
14. TEMPORARY WORKS DESIGN BY OTHERS.
15. DESIGN RISK ASSESSMENTS AND METHOD STATEMENTS ARE TO BE PROVIDED TO THE PRINCIPLE CONTRACTOR PRIOR TO THE COMMENCEMENT OF ANY WORKS.

CESSPOOL DESIGNED IN ACCORDANCE WITH DRAINAGE AND WASTE DISPOSAL DOCUMENT H

BASED ON A DESIGN OF 10 STAFF
CALCULATED YEARLY VOLUME = 72,400L
TANK TO BE EMPTIED QUARTERLY OR WHEN CAPACITY IS REACHED

CESSPIT 18,000L TANK
(KINGSPAN KLARGESTER CESSPOOL)
CL:50.75 (TBC)
INLET:49.75
CAPACITY: 18,000L

FWIC-01
CL:50.90 (TBC)
IL:49.81

SWIC-01
CL:50.90 (TBC)
IL:49.78

EX-SWIC
CL:50.88
IL:49.60

POTENTIAL CLASH FOR EXISTING SERVICE AND PROPOSED PIPES - NOTIFY ENGINEER IMMEDIATELY IF ENCOUNTERED

POTENTIAL CLASH FOR EXISTING SERVICE AND PROPOSED PIPES - NOTIFY ENGINEER IMMEDIATELY IF ENCOUNTERED
Assumed from records

PROPOSED SURFACE WATER TO DISCHARGE INTO EXISTING SURFACE WATER ,MANHOLE

PROPOSED WERNICK BUILDING TO BE SURFACE MOUNTED ON TARMAC PARKING AREA

FFL=51.15
ASSUMED FROM TARMAC GROUND LEVEL

SW IC 1
CL 52.33
IL 48.70
SF 0.36d

SW IC 2
CL 50.86
IL 48.54
SF 0.36d

SW IC 3
CL 50.88
IL 49.60
SF 0.37d

BT IC 1
CL 50.68
CD 0.98d

BT IC 2
CL 51.12
CD 1.02d

Gully
CL 50.51
IL 49.89

Gully
CL 50.66
IL 50.04

Gully
CL 50.51
IL 49.77

Oak 0.40/1T
14/ Sp12

Oak 0.60/1T
18/Sp16

Spu0.30/1T
14/Sp12

Spu 0.20/1T
8/ Sp6

Spu 0.10/1T
6/Sp4

Oak0.10/1T
4/Sp3

Oak 0.40/1T
14/ Sp12

Oak 0.30/1T
12/Sp10

Bushes
Grass
Hedge 1.6
Car Park
Tarmac
Tarmac Footpath
Tarmac Road
Concrete
Speed Bump
SLOW
NOPARKING
BIN
LP
NB
SP
CLF 1.8
PSF 2.2

DRAINAGE LEGEND

- PROPOSED SURFACE WATER DRAINAGE
- PROPOSED FOUL WATER DRAINAGE
- PROPOSED CESSPOOL
- PROPOSED RAINWATER PIPE
- PROPOSED SOIL & VENT PIPE
- EXISTING SPOT LEVEL

EXISTING SERVICES KEY

- Electricity
- British Telecom
- Water
- Gas
- Foul Water
- Storm Water
- Metallic
- Telecom
- Empty Duct
- Gas Records
- Fibre Optics
- Earth Strips
- Virgin Media
- Cable TV
- Low Voltage
- 11Kv High Voltage
- 33Kv High Voltage
- Fuel Pipe
- Hot Water
- Combined Sewer
- Traffic Control Signalling
- Strong Radar Target
- Weak Radar Target

N

0 1000 2000 3000 4000 5000 mm
SCALE 1:100

PRELIMINARY

rev.	drawn	chkd	apprvd	date	description
01	ES	SU	MJ	07.02.24	FIRST DRAFT

Client
SY CONTRACTS

Project
OAKLANDS CATHOLIC SCHOOL
STAKES HILL ROAD
WATERLOOVILLE, PO7 7BW

Title
FOUL & SURFACE WATER DRAINAGE LAYOUT

Vale Consultancy
CONSULTING CIVIL & STRUCTURAL ENGINEERS
29 Bocam Park, Old Field Road, Pencoed, Bridgend CF35 5LJ.
Phone: 01656 863794 Email: enquiries@vale-consultancy.co.uk

date	drawn	checked	approved
07/02/24	ES	SU 07/02/24	MJ 07/02/24

scale @ A1	project no.
1:100	18662

status	drg. no.	rev.
P	18900_500	01

DRAWING STATUS
A - Approval, AB - As-Built, C - Construction, D - Draft, P - Preliminary, T - Tender

ORIGINAL DRAWING SIZE 841 x 594

10 0 10 20 50 100mm NATURAL SCALE

A1