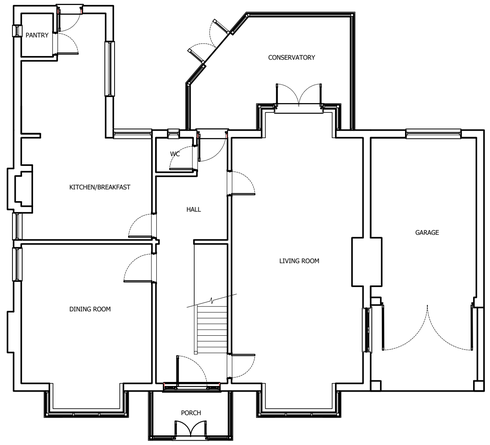

EXISTING GROUND FLOOR (GIA 145.7m sq.)

scale: 1:100 @ A1, 1-200 @ A3

0 1:100 10m

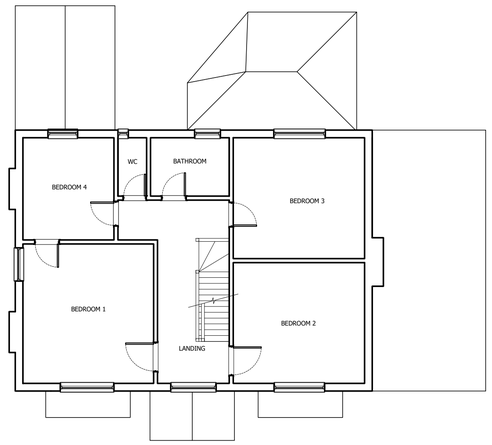

EXISTING FIRST FLOOR (GIA 89.4m sq.)

scale: 1:100 @ A1, 1-200 @ A3

0 1:100 10m

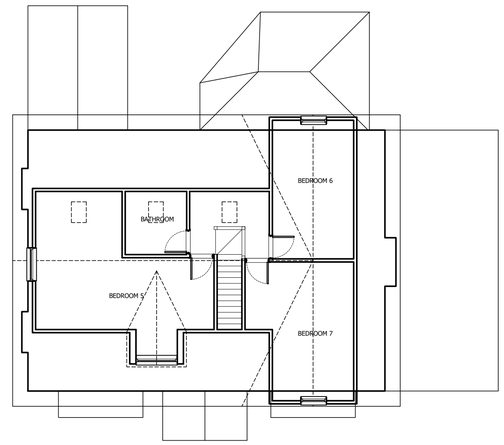

EXISTING SECOND FLOOR (GIA 59.5m sq.)

scale: 1:100 @ A1, 1-200 @ A3

0 1:100 10m

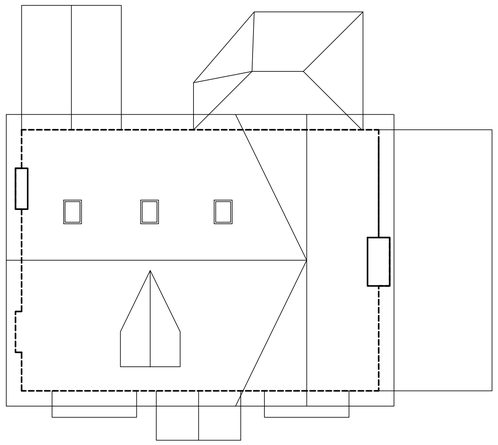

EXISTING ROOF PLAN

0 1:100 10m

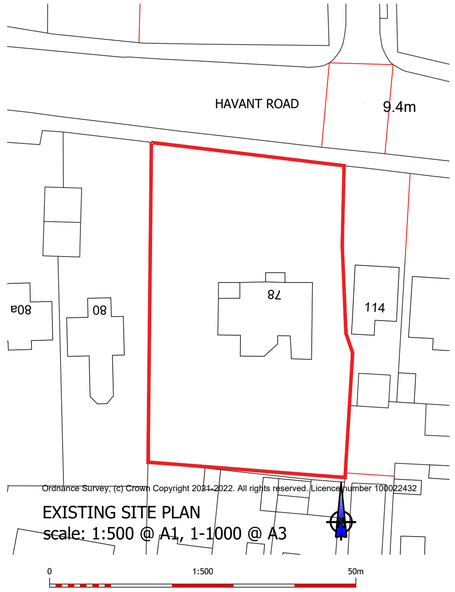

EXISTING SITE PLAN

scale: 1:500 @ A1, 1-1000 @ A3

0 1:500 50m

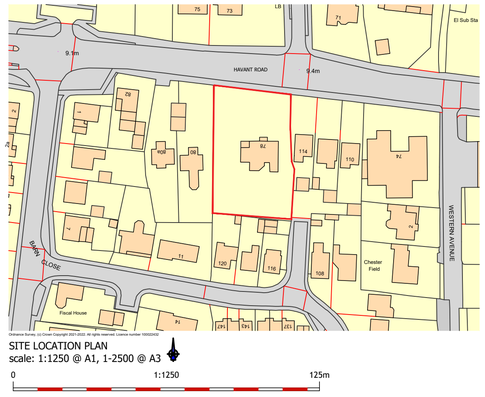

SITE LOCATION PLAN

scale: 1:1250 @ A1, 1-2500 @ A3

0 1:1250 125m

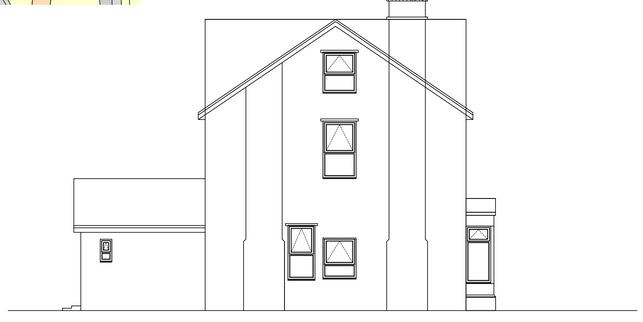

EXISTING SIDE ELEVATION (EASTERN)

scale: 1:100 @ A1, 1-200 @ A3

0 1:100 10m

EXISTING FRONT ELEVATION (NORTHERN)

scale: 1:100 @ A1, 1-200 @ A3

0 1:100 10m

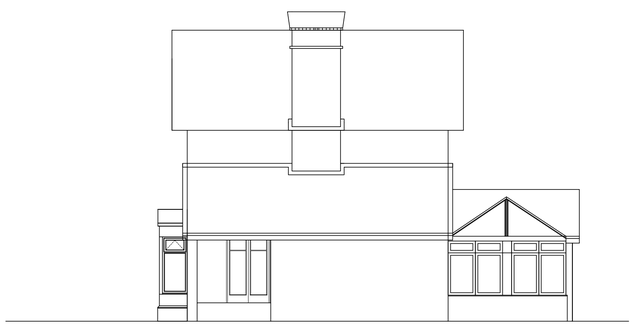

EXISTING SIDE ELEVATION (WESTERN)

scale: 1:100 @ A1, 1-200 @ A3

0 1:100 10m

EXISTING REAR ELEVATION (SOUTHERN)

scale: 1:100 @ A1, 1-200 @ A3

0 1:100 10m

notes

this drawing is the copyright of the HRP ARCHITECTS LTD and must not be reproduced in whole or part or used for the execution of works without their permission.

all dimensions to be checked on site prior to commencement of construction works and the architect notified of any discrepancy.

figured dimensions are to be used in preference to scaled dimensions.

no deviation from this drawing will be permitted without prior consent of the architect.

all drawings are prepared subject to a full measured and structural survey of the buildings and site.

all structural work is subject to the appointment of a structural engineer to confirm and agree the structural proposals.

os promap licence no. 100020449.

scale width 100mm @ a1 - 50mm @ a3

client

revision	notes	date	drawn	check

hrp
architects ltd
First Floor, 18 Limberline Spur
hilsea, portsmouth, hampshire, po3 5hj
tel: 023 9269 1843
fax: 023 9263 9722
email: info@hrp-architects.com
website: hrp-architects.com

project
78 Havant Road, Emsworth

detail
Existing Plans and Elevations

drawn	checked
MSC mJw	mmh
date	status
Mar 2022	Planning
a1 scale	a3 scale
1:100	1:200

8993 02 rev