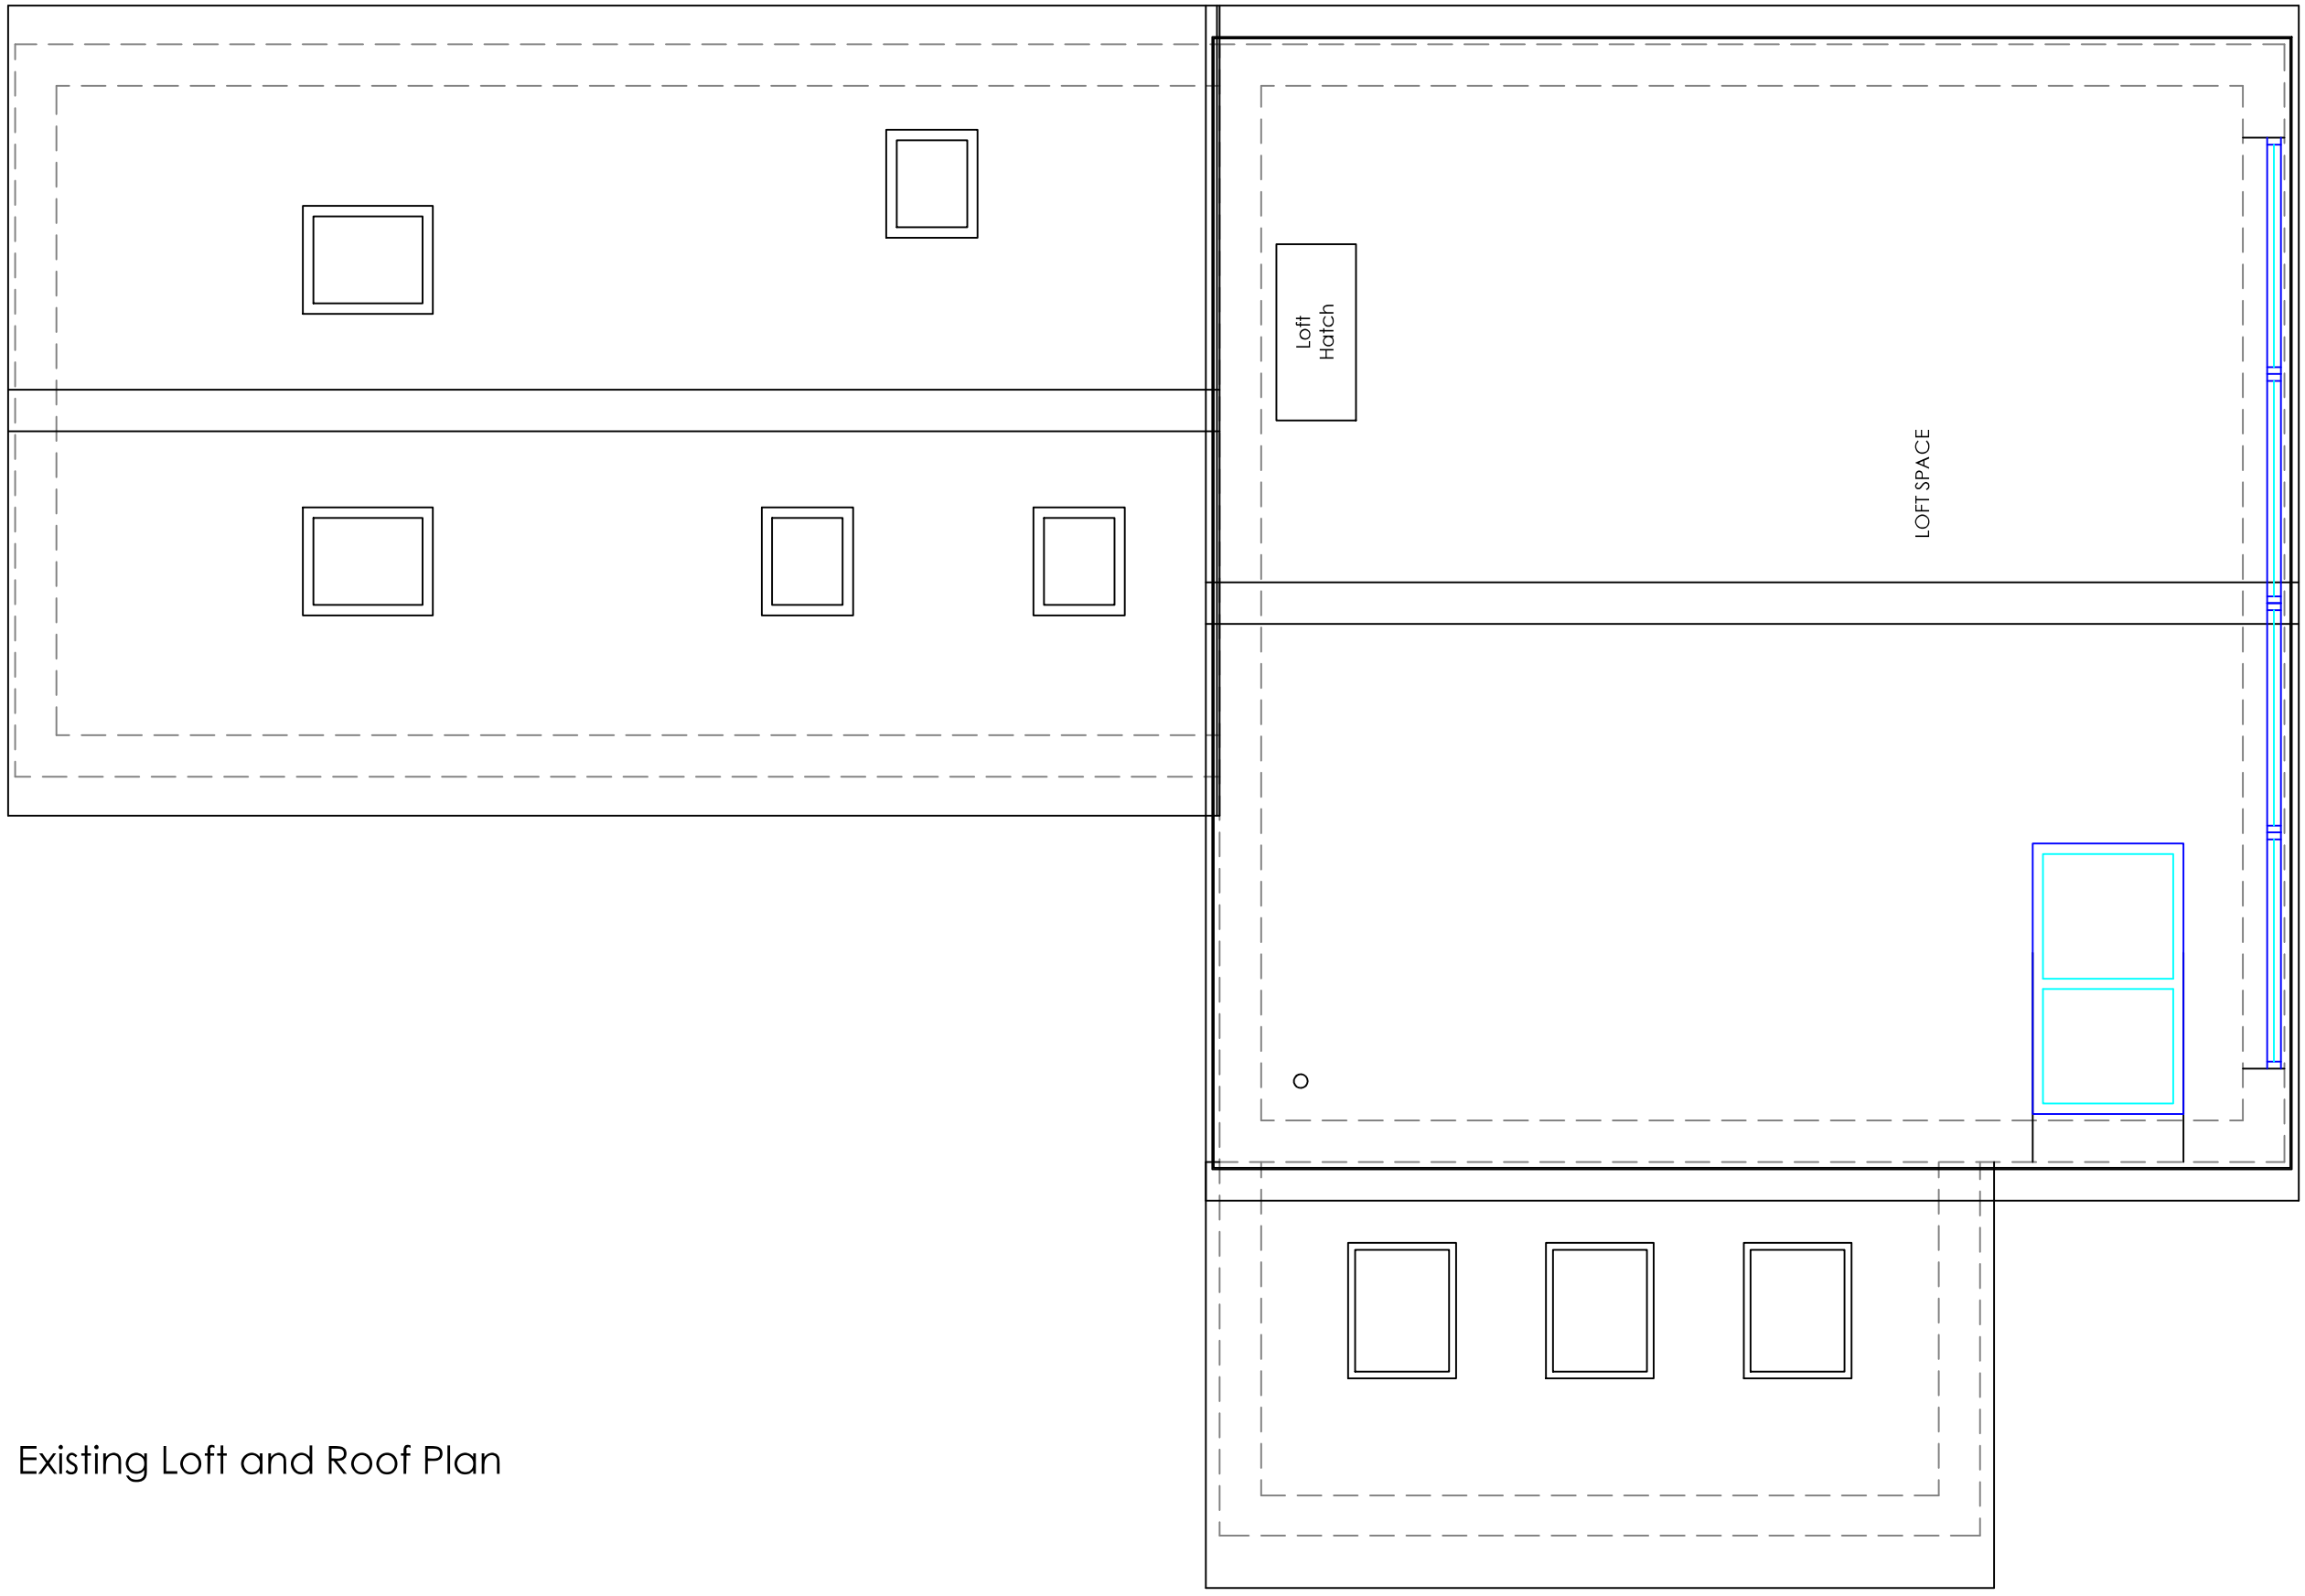

Existing Loft and Roof Plan

Copyright is reserved by GBS Designs and is issued on the condition that it is not copied or disclosed by or to any unauthorised persons without prior consent in writing from GBS Designs.

All dimensions to be checked on site

All structural elements to be specified by a suitably qualified structural engineer.

REV	DESCRIPTION	DRAWN	DATE
-	Initial design	GBS	09.08.22

Scale Bar

0 1 2 3 4 5

Drawing Ref
HADLEY3 04

Scale at A1: 1:25
Scale at A3: 1:50

Date
09 AUG 2022

Drawn by
GBS

Address
48 Bembridge Drive
Hayling Island
Hampshire
PO11 9LU

gbs designs
CAD - ARCHITECTURE - DESIGN
6 Shillinglee Waterlooville
Hampshire PO7 5RW
Tel 023 9225 8315
www.gbsimages.co.uk