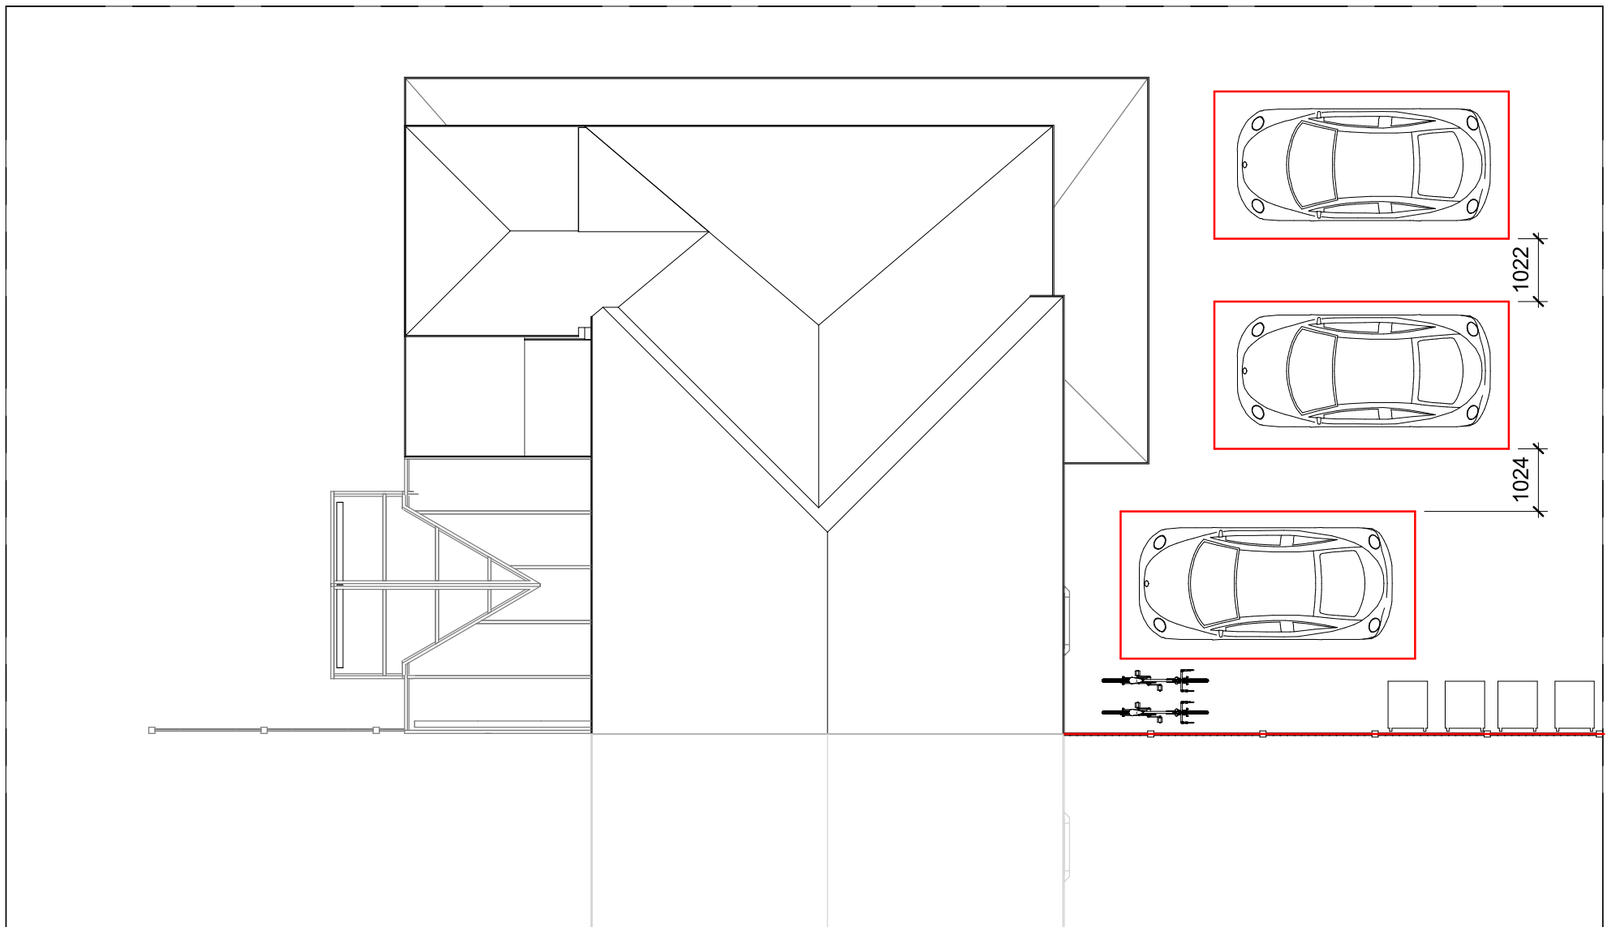

Proposed Parking x3 @ 2.4m x 4.8m with 1m bewteen

Provision for 4 bins, 2 x recycling & 2 x General Waste

Provision for cycle storage

- additional provision to the rear for 2 further vehicles

1:500
1:200
1:100
1:50

20
10
5

Proposed Site/Roof Plan

parkers executive design

All measurement to be checked on site prior to any commenment

(C) Copyright of Parkers Design (Southern) Limited. Any reprodution of these drawings will require written authority from the copyright owner.

Parkers Design Limited - The Studio @ 90, PO9 2PR

www.pexd.co.uk - info@pexd.co.uk - 07776 008822

PROJECT
501 Dunsbury Way PO9 5BE

SHEET
Roof Plan

CLIENT
Pennington

Date: Issue Date

Scale (@ A3): 1 : 100

Drawn by: SW

Checked by: SR

DRAWING NUMBER
P 0

REV