
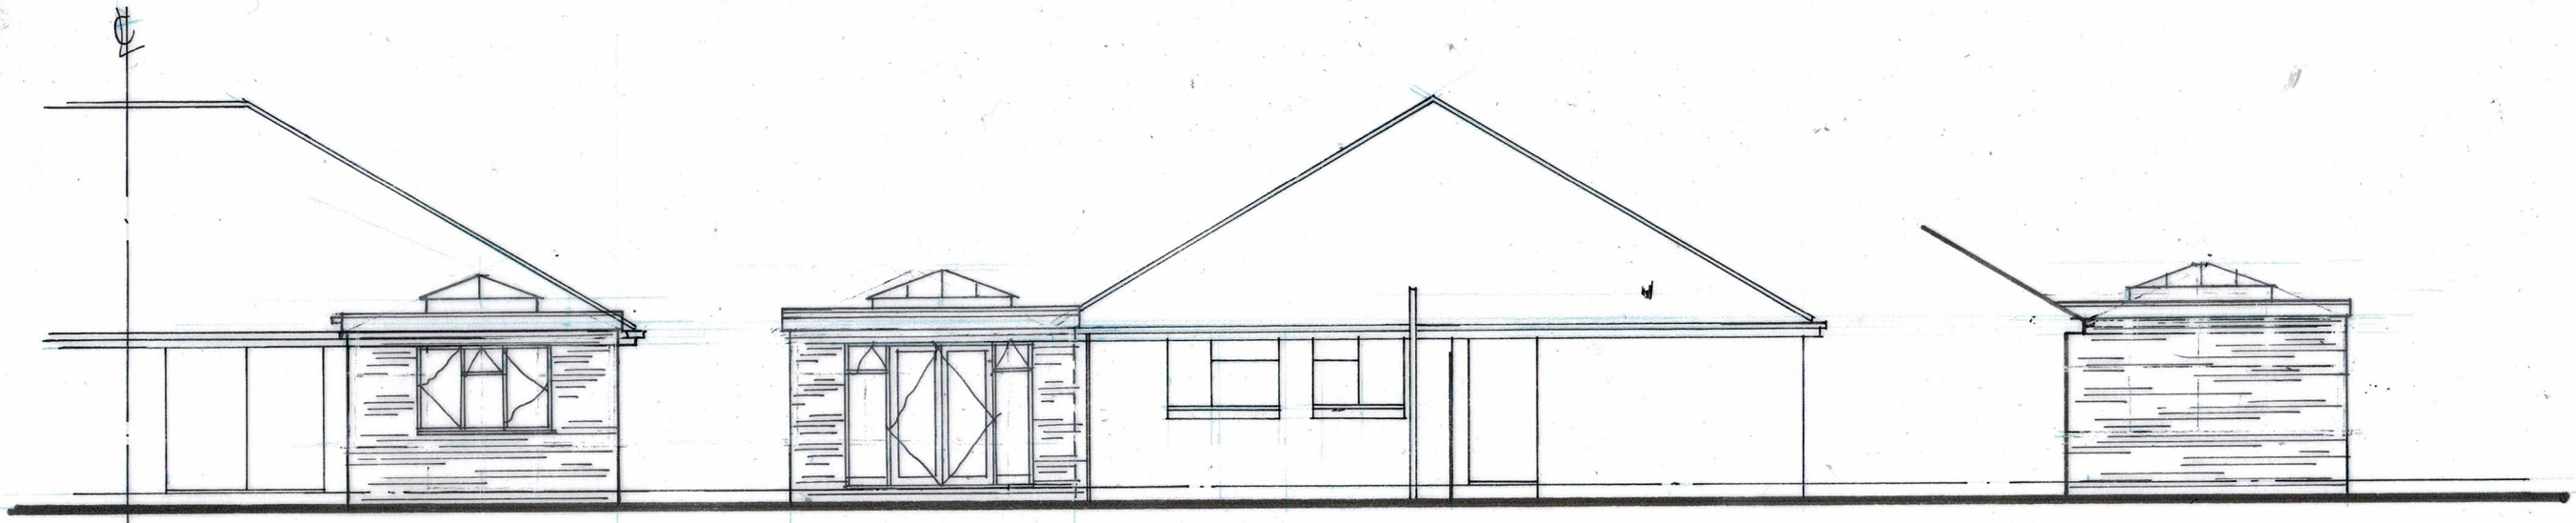


REAR SIDE SIDE


0 1 2 3 4

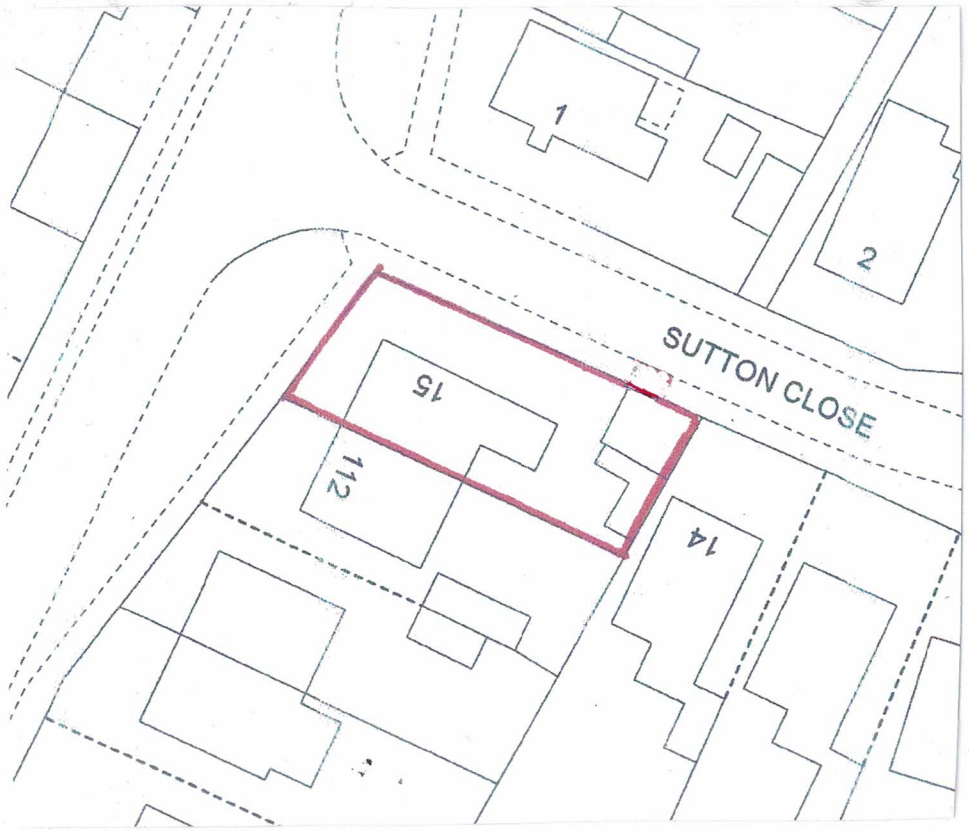

SITE PLAN
Scale 1:500

0 10 20

N

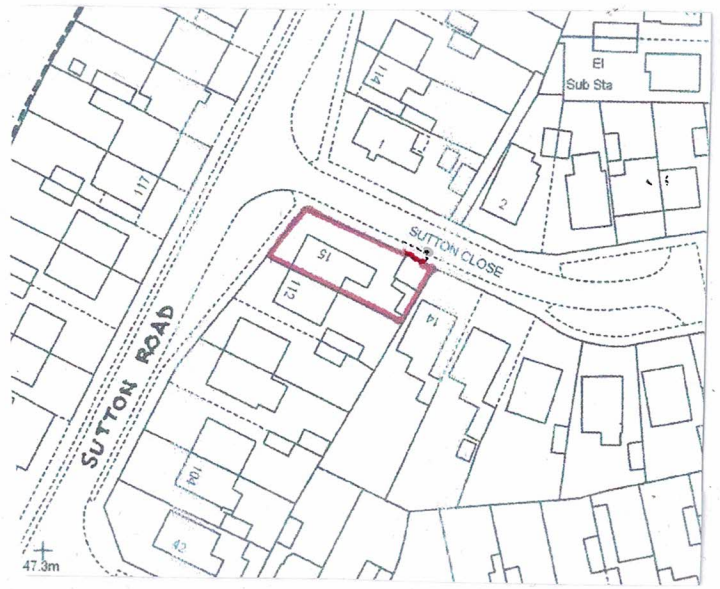

LOCATION PLAN
Scale 1:1250
OS Lic 100046326

0 10 20 30 40

A	27/3/22	REAR WALL AMENDED	DT

DEREK TREAGUS ASSOCIATES
ARCHITECTURAL SERVICES
Tel: 07956 624094
Email: derek.treagus@gmail.com

Project	REAR EXTENSION AT 15 SUTTON CLOSE, WATERLOOVILLE, HAMPSHIRE.
Client	Mr Hurst
Subject	Planning Drawing Proposed Elevations

Date: Jan 2022	Scale: 1:100 @ A3
Rev: A	Drg. No. **22/205/03**

- **Copyright reserved.**
- **All dimensions are to be site confirmed and should not be scaled unless for Planning purposes.**
- **Verify all queries with the office.**