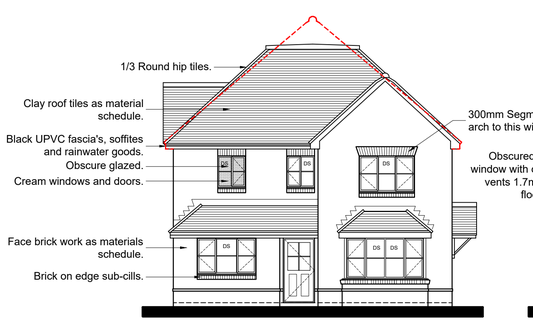

NORTH ELEVATION 1-100 @A1

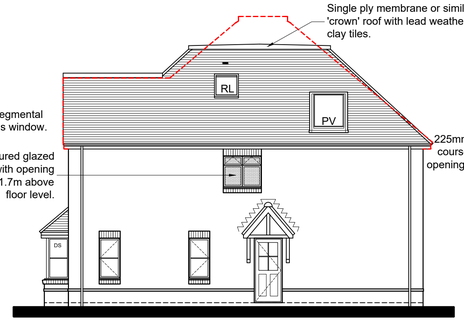

WEST ELEVATION 1-100 @A1

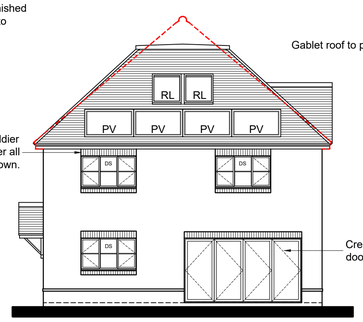

SOUTH ELEVATION 1-100 @A1

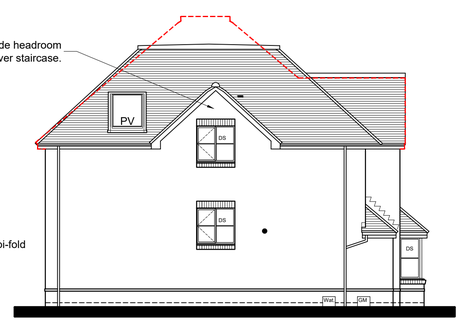

EAST ELEVATION 1-100 @A1

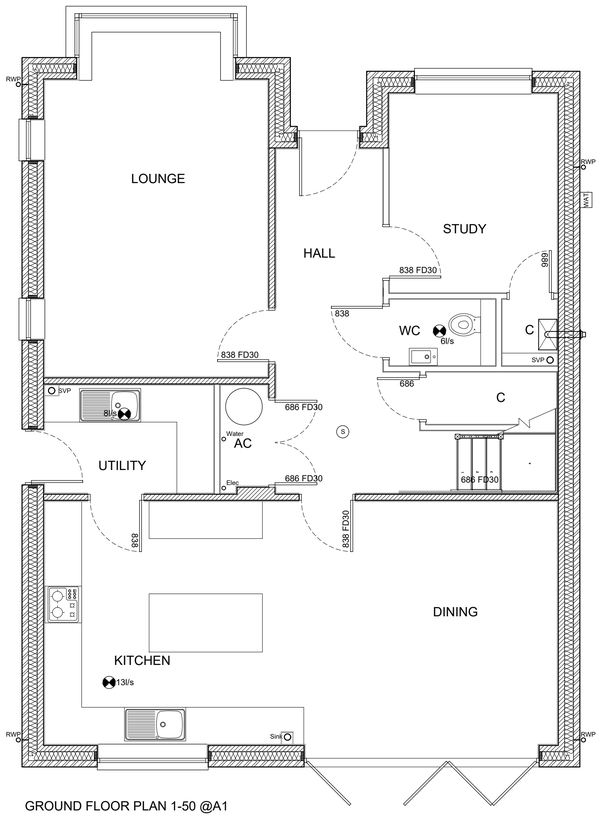

GROUND FLOOR PLAN 1-50 @A1

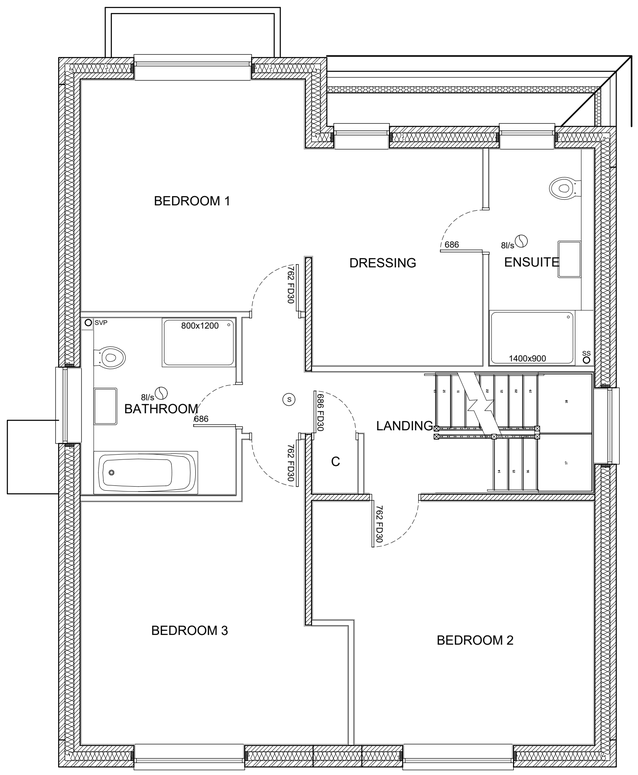

FIRST FLOOR PLAN 1-50 @A1

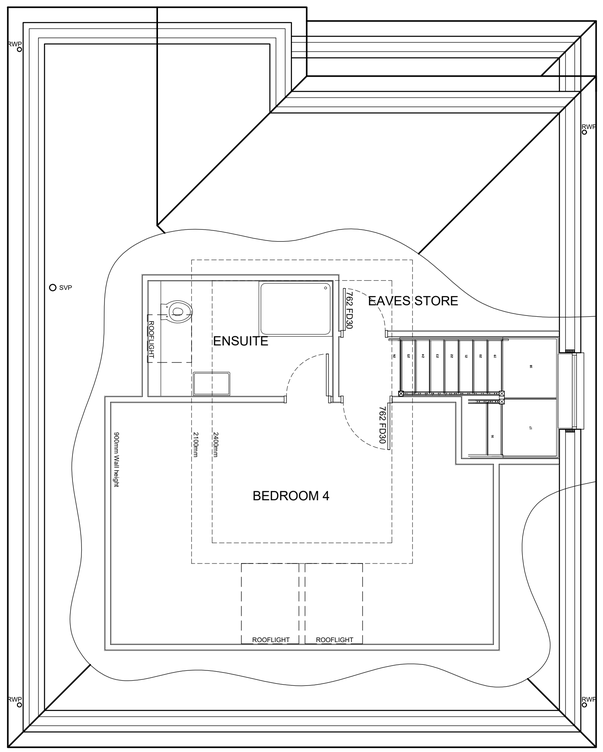

SECOND FLOOR PLAN 1-50 @A1

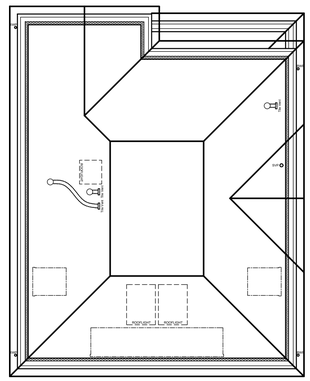

ROOF PLAN 1-100 @A1

Plans 1:50 @ A1

1 0 1 2 3 4 5m

1-50

This drawing is the copyright of METIS HOMES LIMITED, no copies in whole or part thereof may be taken without prior consent.

METIS HOMES
Modern Homes. Traditional Values

METIS HOMES LIMITED
THE OLD BARN
VICARAGE FARM BUSINESS PARK
WINCHESTER ROAD
FAIR OAK
SO50 7HD
TEL: 01489 896668 / 01962 893535

Job Title.

LAND ADJACENT TO 54 LONG COPSE LANE,
EMSWORTH,
PO10 7UR

Description.

PLOT 5 - PLANNING N.M.A.

Scale: As shown Date: July '22 Drawing No: LC-P5-NMA