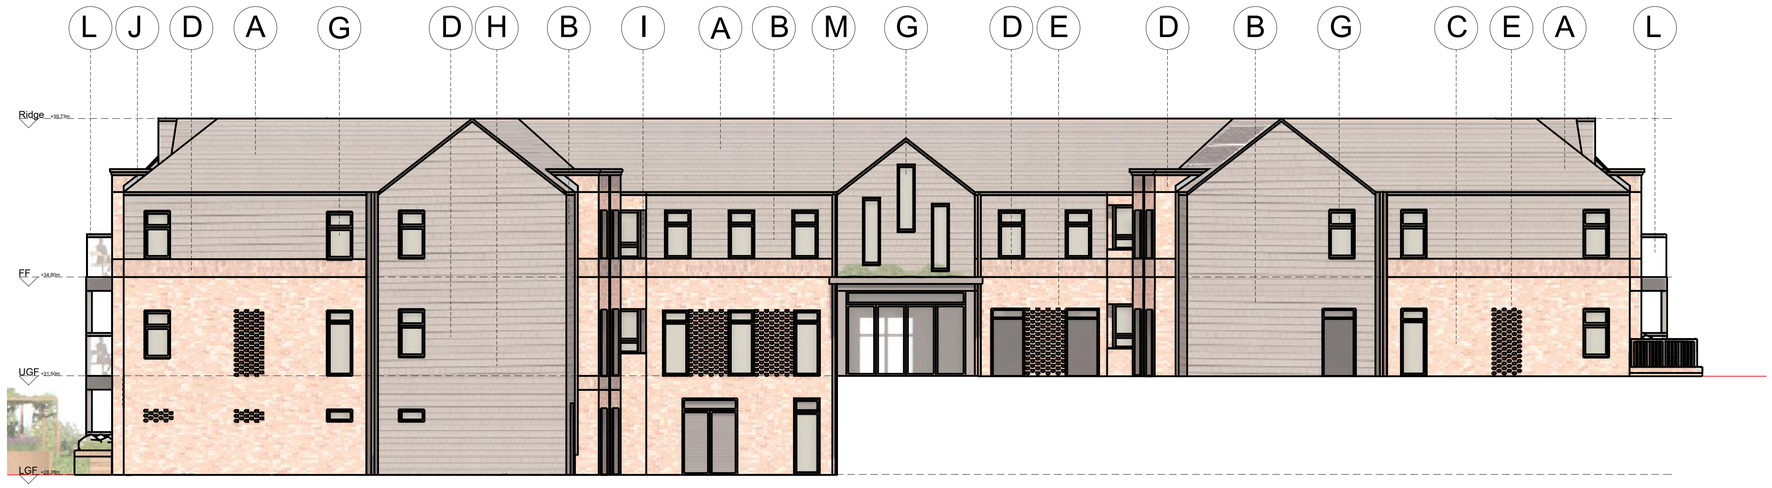

(B) PROPOSED EAST ELEVATION

2 m Boundary hedge

Green Roof

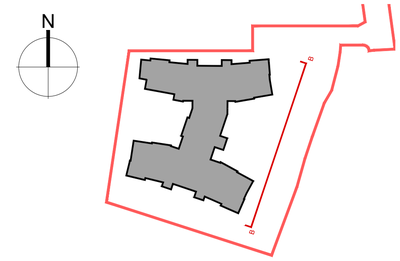

0 1m 5m 10m

SCALE 1:100@A1

MATERIAL LEGEND

- (A) Roof Tile: Plain Tile - Colour Grey
- (B) Vertical Tile Hanging: Colour: Grey
- (C) Facade Material: Multi Red Brick
- (D) Vertical Feature Band: Stacked - Multi Red Brick
- (E) Extruded Brick Feature - Multi Red Brick
- (F) Dwarf Garden Wall: Red Brick + Metal Railings
- (G) Windows & Doors: Upvc - Colour: Grey
- (H) Service Door: Louvers - Colour Grey
- (I) Surround/Reveal: Powder Coated Aluminium Colour Grey
- (J) Dormer Flashing: Powder Coated Aluminium Colour Grey
- (K) Sofit / Fascia Board: pvc - Colour: Grey
- (L) Balcony: Toughened Glass
- (M) Gutters + Rain Water Pipes: pvc - Colour: Black

Revision

A	09-06-2023	LL	ISSUED - Draft Planning
B	15-06-2023	LL	ISSUED - Draft Planning
C	02-02-2024	LL	HIGHWAYS COMMENTS

project name: HELMSLEY HOUSE, BARTONS ROAD, HAVANT

drawing reference: 78 BED RESIDENTIAL CARE HOME
PROPOSED EAST ELEVATION (B)

date: JUNE 2023
sheet:
drawn: LL
scale: 1:100@A1
checked: -

job number: M9437
drawing number: APL010
revision: C

status: PLANNING

cad ref: M9437_APL009-14_PlanningIssue_Elevations and Section_Bartons Road_1-100@A1.dwg

Use figured dimensions only. All levels and dimensions to be checked on site. This drawing is to be read in conjunction with all other relevant drawings and specifications.
Hunters is a trading name of Hunter & Partners Limited.
© Hunter & Partners Limited. All rights reserved.

hunters

Space One Beadon Road
London W6 0EA

T 020 8237 8200
F 020 8741 2814
mail@hunters.co.uk

www.hunters.co.uk