

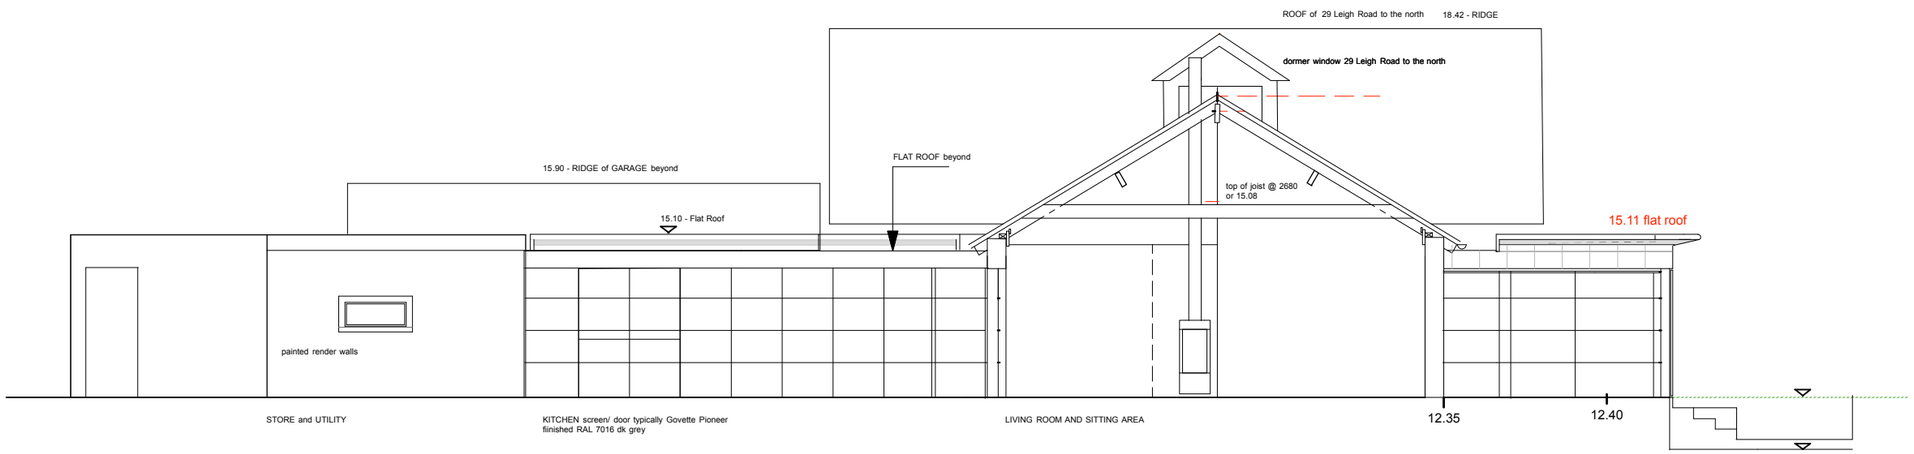


SOUTH ELEVATION

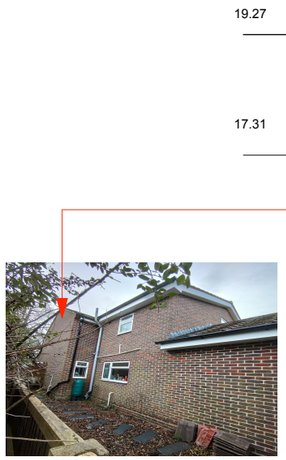

NORTH FACING elevation(s) of **25 Leigh Road**

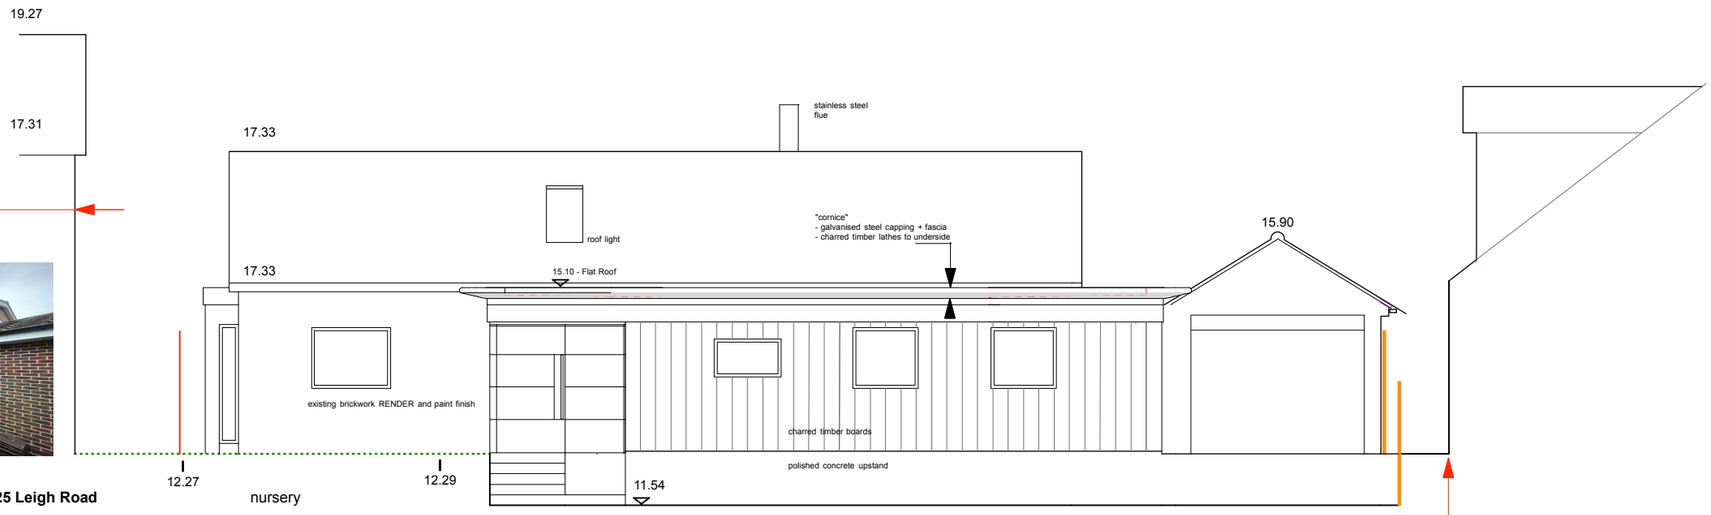

EAST ELEVATION



northern face of **27** LEIGH ROAD

southern face of **29** LEIGH ROAD

revision	date	description

LOCKE

client: E + K GRANT

project: 27 LEIGH ROAD

drawing title: proposed east and south ELEVATIONS

1: 100 @ A3

job.	dwg.	scale	rev.	date
	08			3/22