

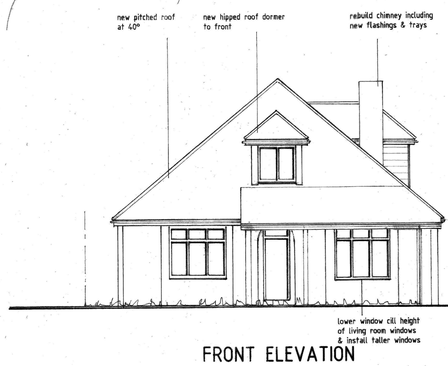



FRONT ELEVATION

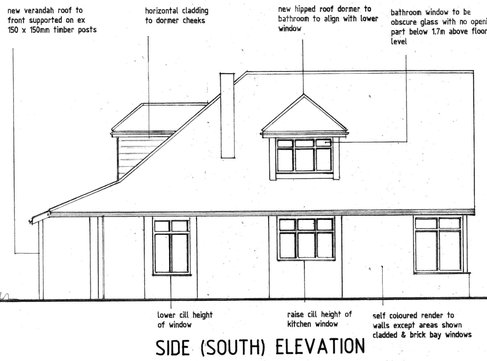


SIDE (SOUTH) ELEVATION

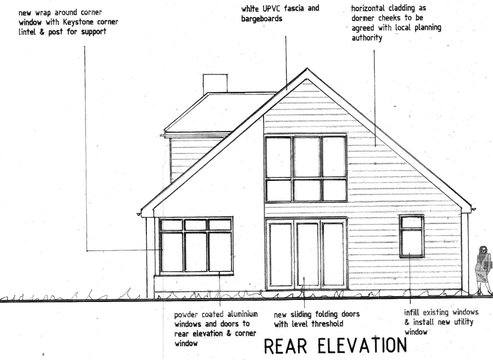


REAR ELEVATION

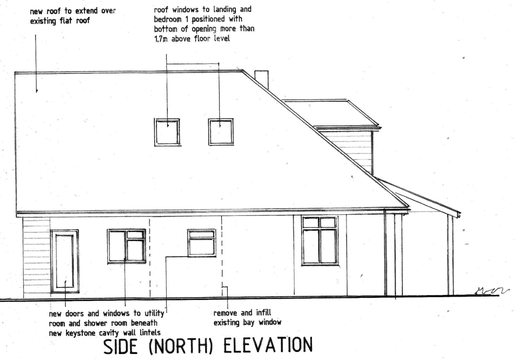

SIDE (NORTH) ELEVATION

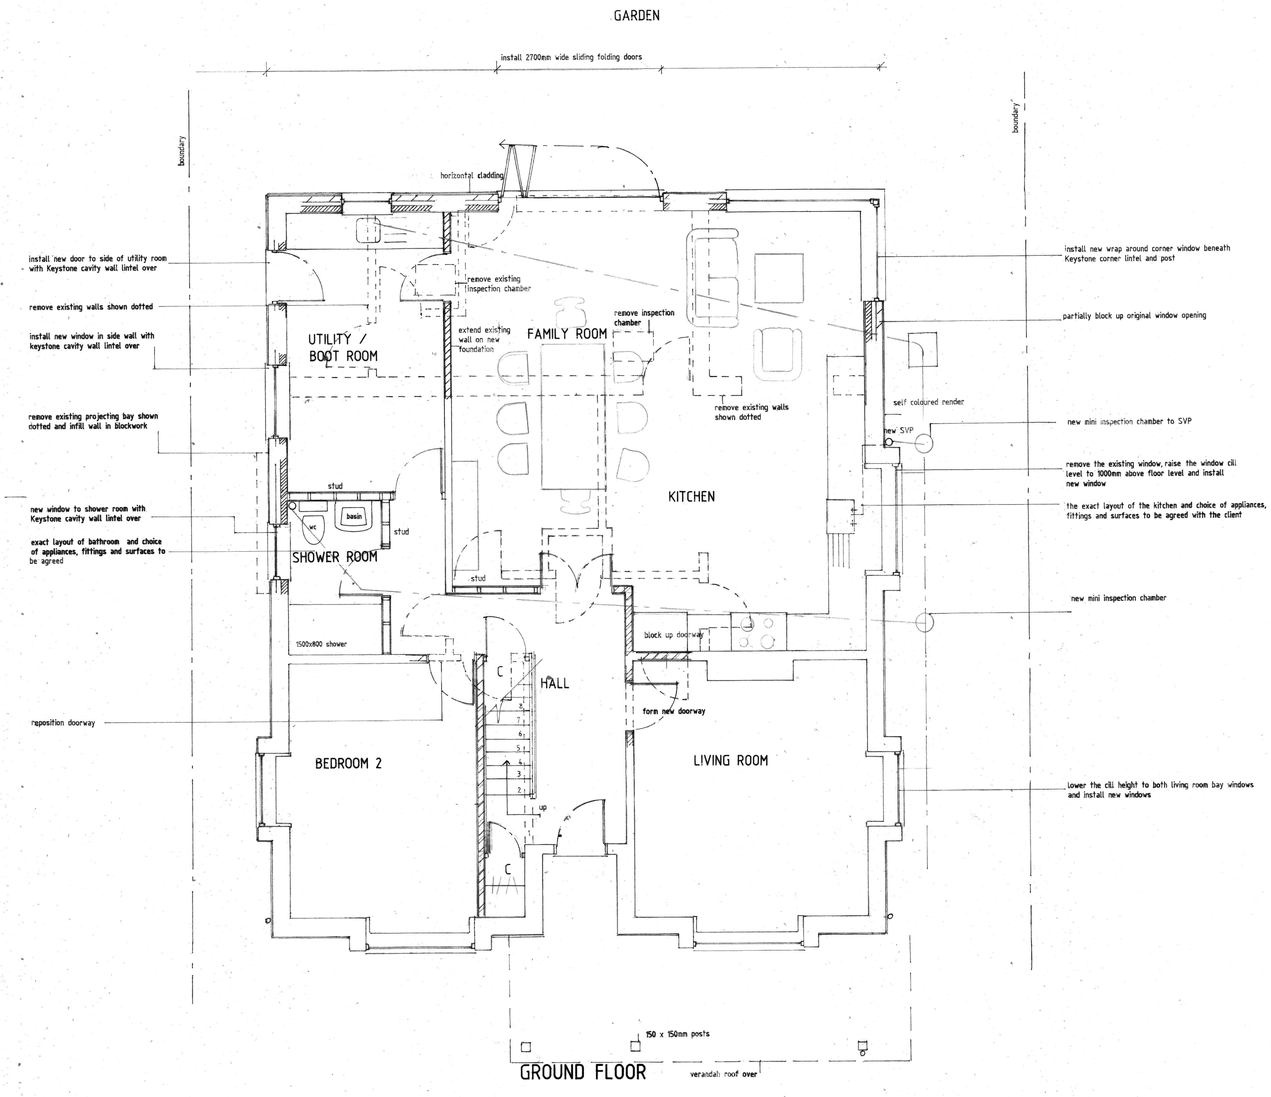


GROUND FLOOR

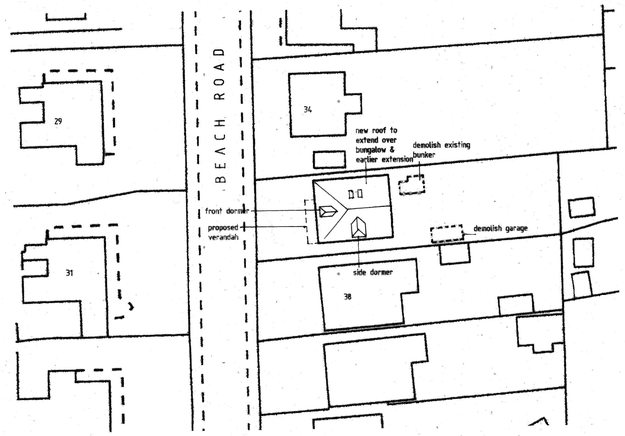

SCALE 1:500

0 5m 10m 20m 30m

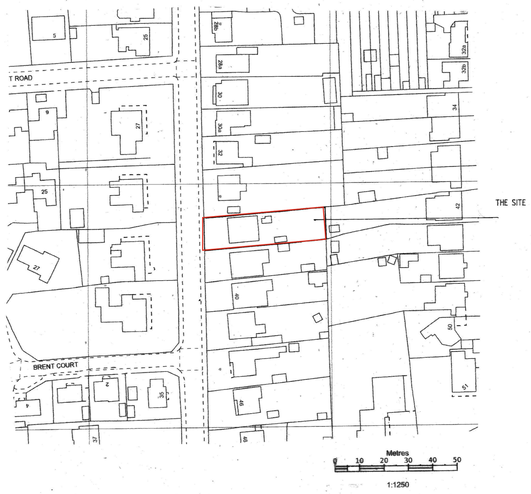

Reproduced from MasterMap® centre coordinates 474163 105583 1:1250 scale by permission of Ordnance Survey® on behalf of The Controller of Her Majesty's Stationery Office. © Crown copyright 2022. All rights reserved. Licence number 100047794.

SITE PLANS

SCALE 1:100

0 1m 2m 3m 4m 5m 6m 7m 8m 9m 10m

0 0.5m 1m 2m 3m 4m 5m

SCALE 1:50

FIRST FLOOR EXTENSION & ALTERATIONS

36 BEACH ROAD
EMSWORTH
HAMPSHIRE
PO10 7HR

MR & MRS POINTER

DRAWING: PROPOSED PLANS & ELEVATIONS

SCALE: 1:50 1:100 1:500 1:1250

DRG No. 1203/2 **DATE:** JUNE 2022

SPACE & Style HOME DESIGN

Space & Style Home Design
Cornerways,
Gomer Lane,
Alverstoke,
Hampshire
PO12 2QW
www.spaceandstyle.co.uk
Tel: 02392 525 100

This drawing is to be read in conjunction with any accompanying calculations, drawings, notes or specification. All dimensions on site supersede the drawing and to be checked and verified by contractor prior to ordering materials. Any discrepancies or changes to be referred to Space & Style Home Design.

© Copyright 2022 this drawing cannot be copied, reproduced or used without the consent of Space & Style Home Design.