UK MAP CENTRE .com

3 Havant Road Site Plan 1:1250

Map data

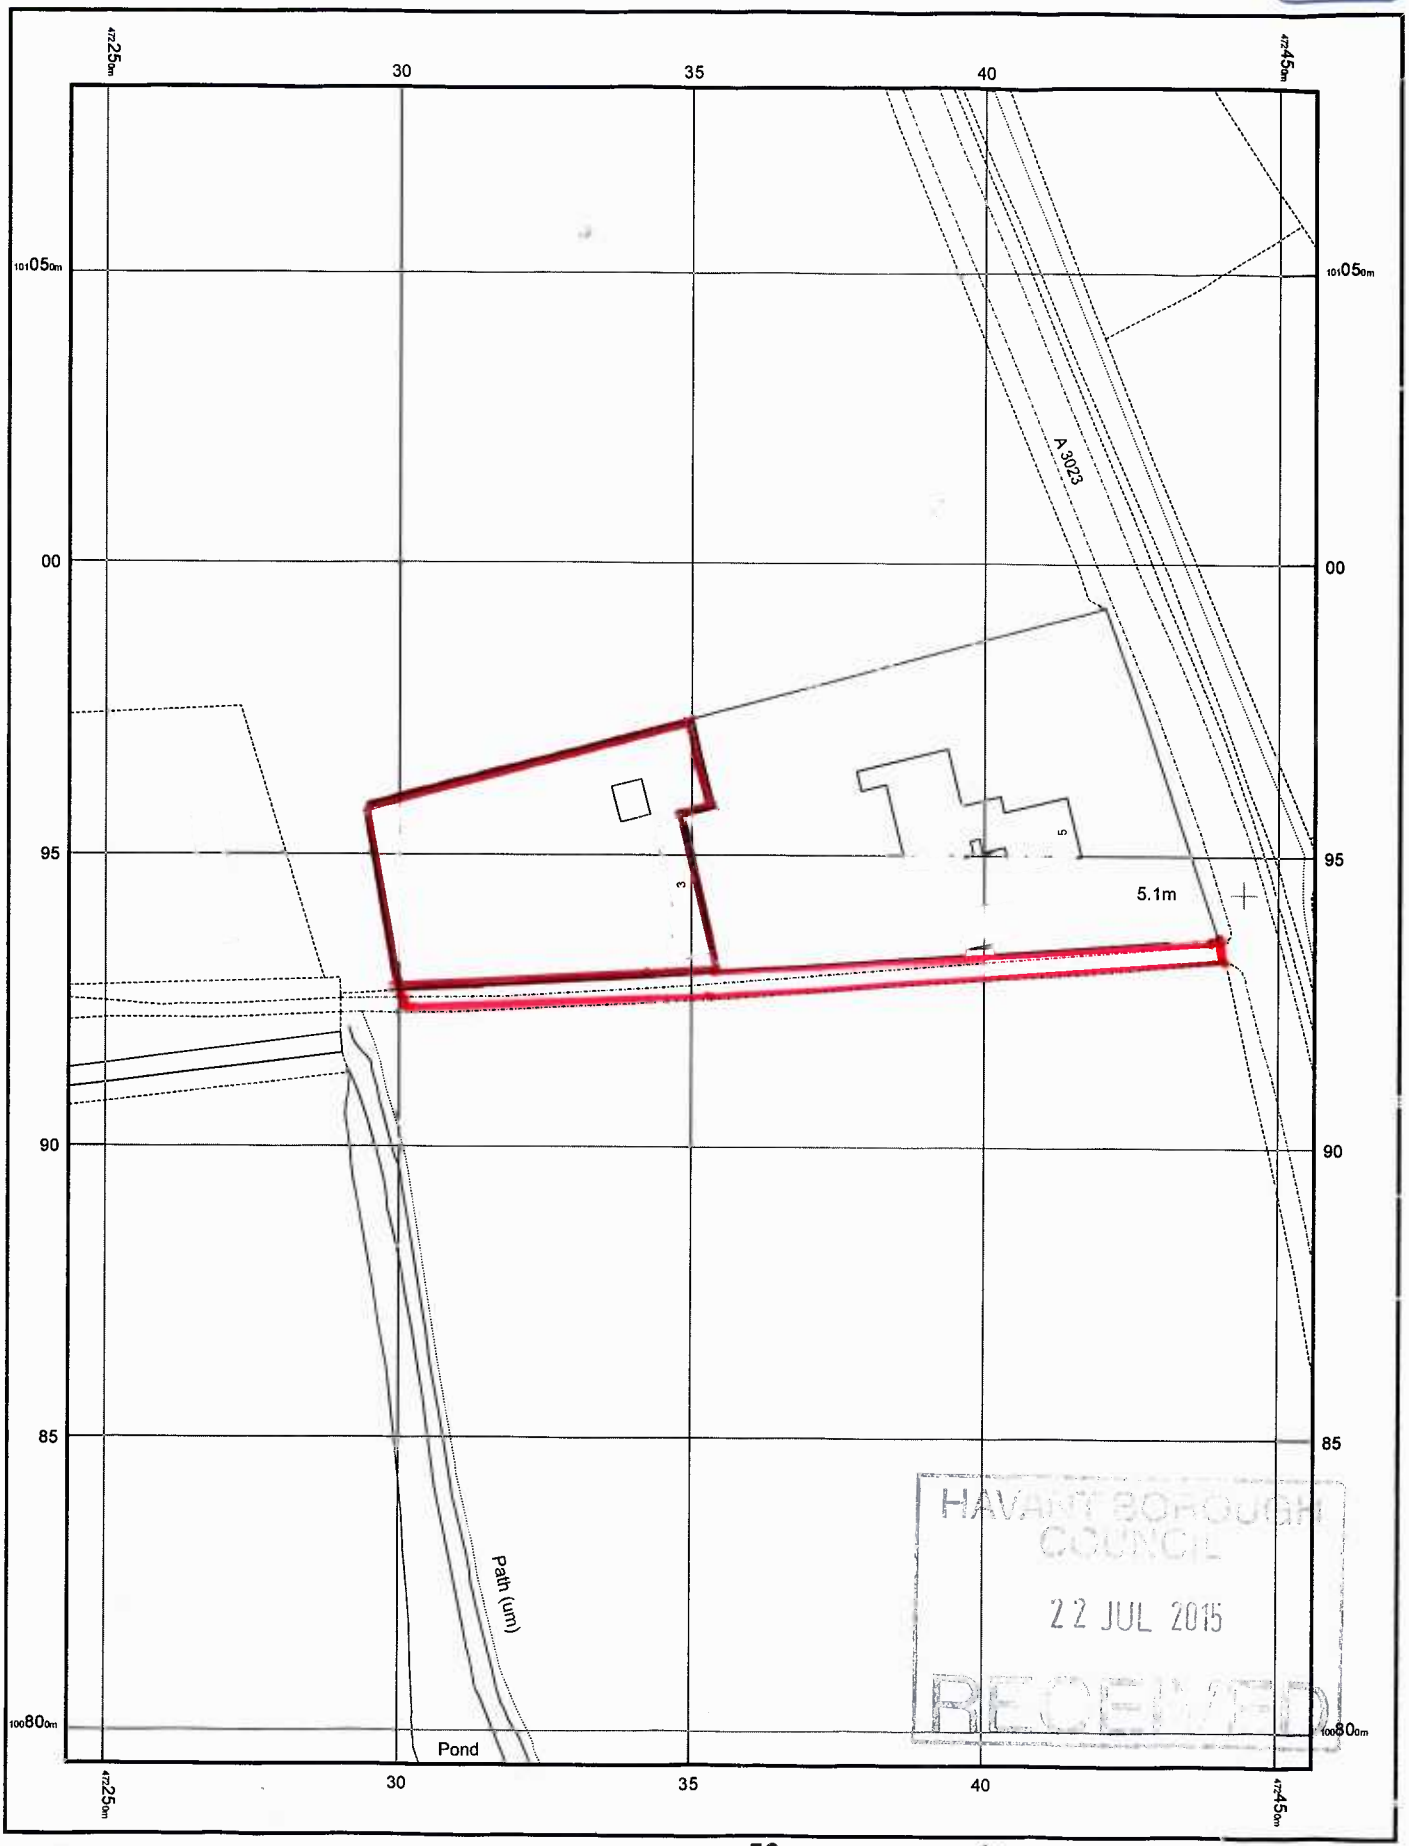

© Crown copyright and database rights 2015 Ordnance Survey 100048957.
The representation of road, track or path is no evidence of a boundary or right of way. The representation of features as lines is no evidence of a property boundary.

50m

Scale 1:1250

North

Supplied by: www.ukmapcentre.com
Serial No:74428
Centre Coordinates:472350,100938
Production Date: 16/07/2015 16:36:04