



SOUTH ELEVATION

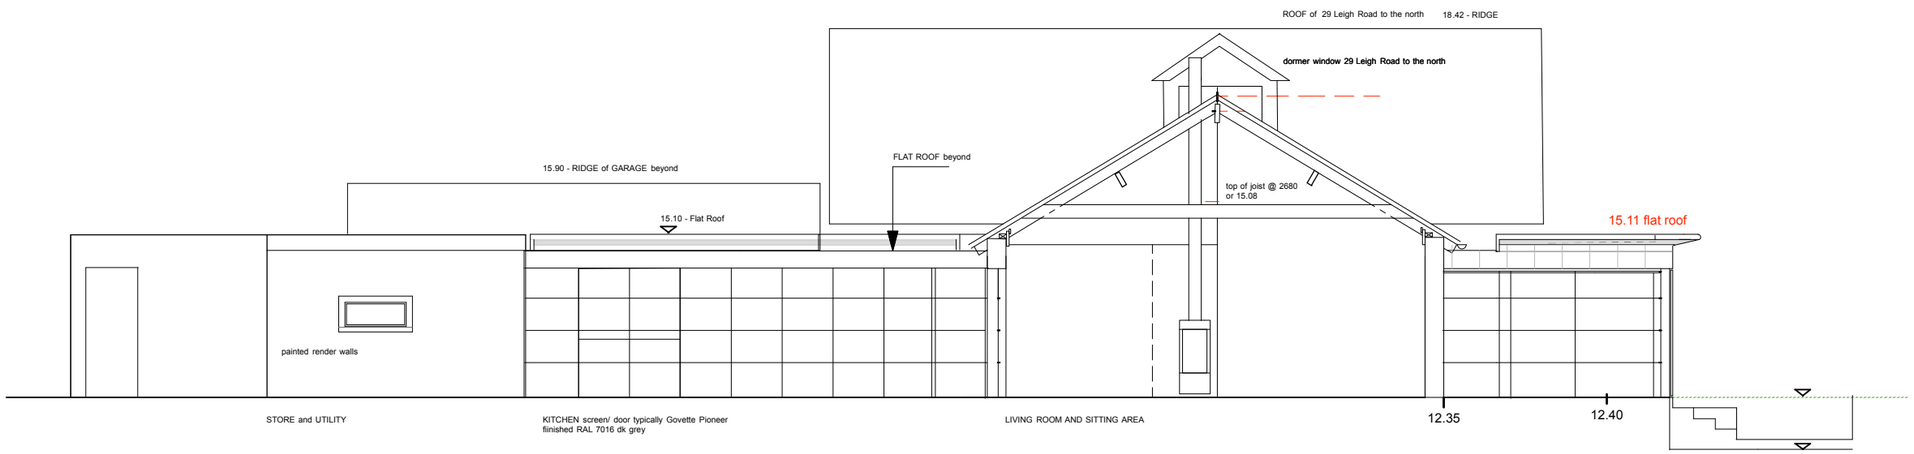

NORTH FACING elevation(s) of **25 Leigh Road**

EAST ELEVATION

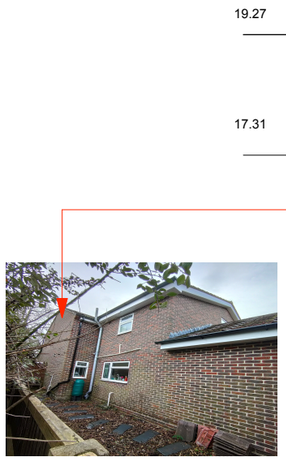

northern face of **27** LEIGH ROAD

southern face of **29** LEIGH ROAD

revision	date	description
A	25/5/22	- roof light to guest beddroom added. - height added to boundary fence 29 and 27

LOCKE

client: E + K GRANT

project: 27 LEIGH ROAD

drawing title: proposed east and south E L E V A T I O N S

1: 100 @ A3

job.	dwg.	scale	rev.	date
	08		A	3/22