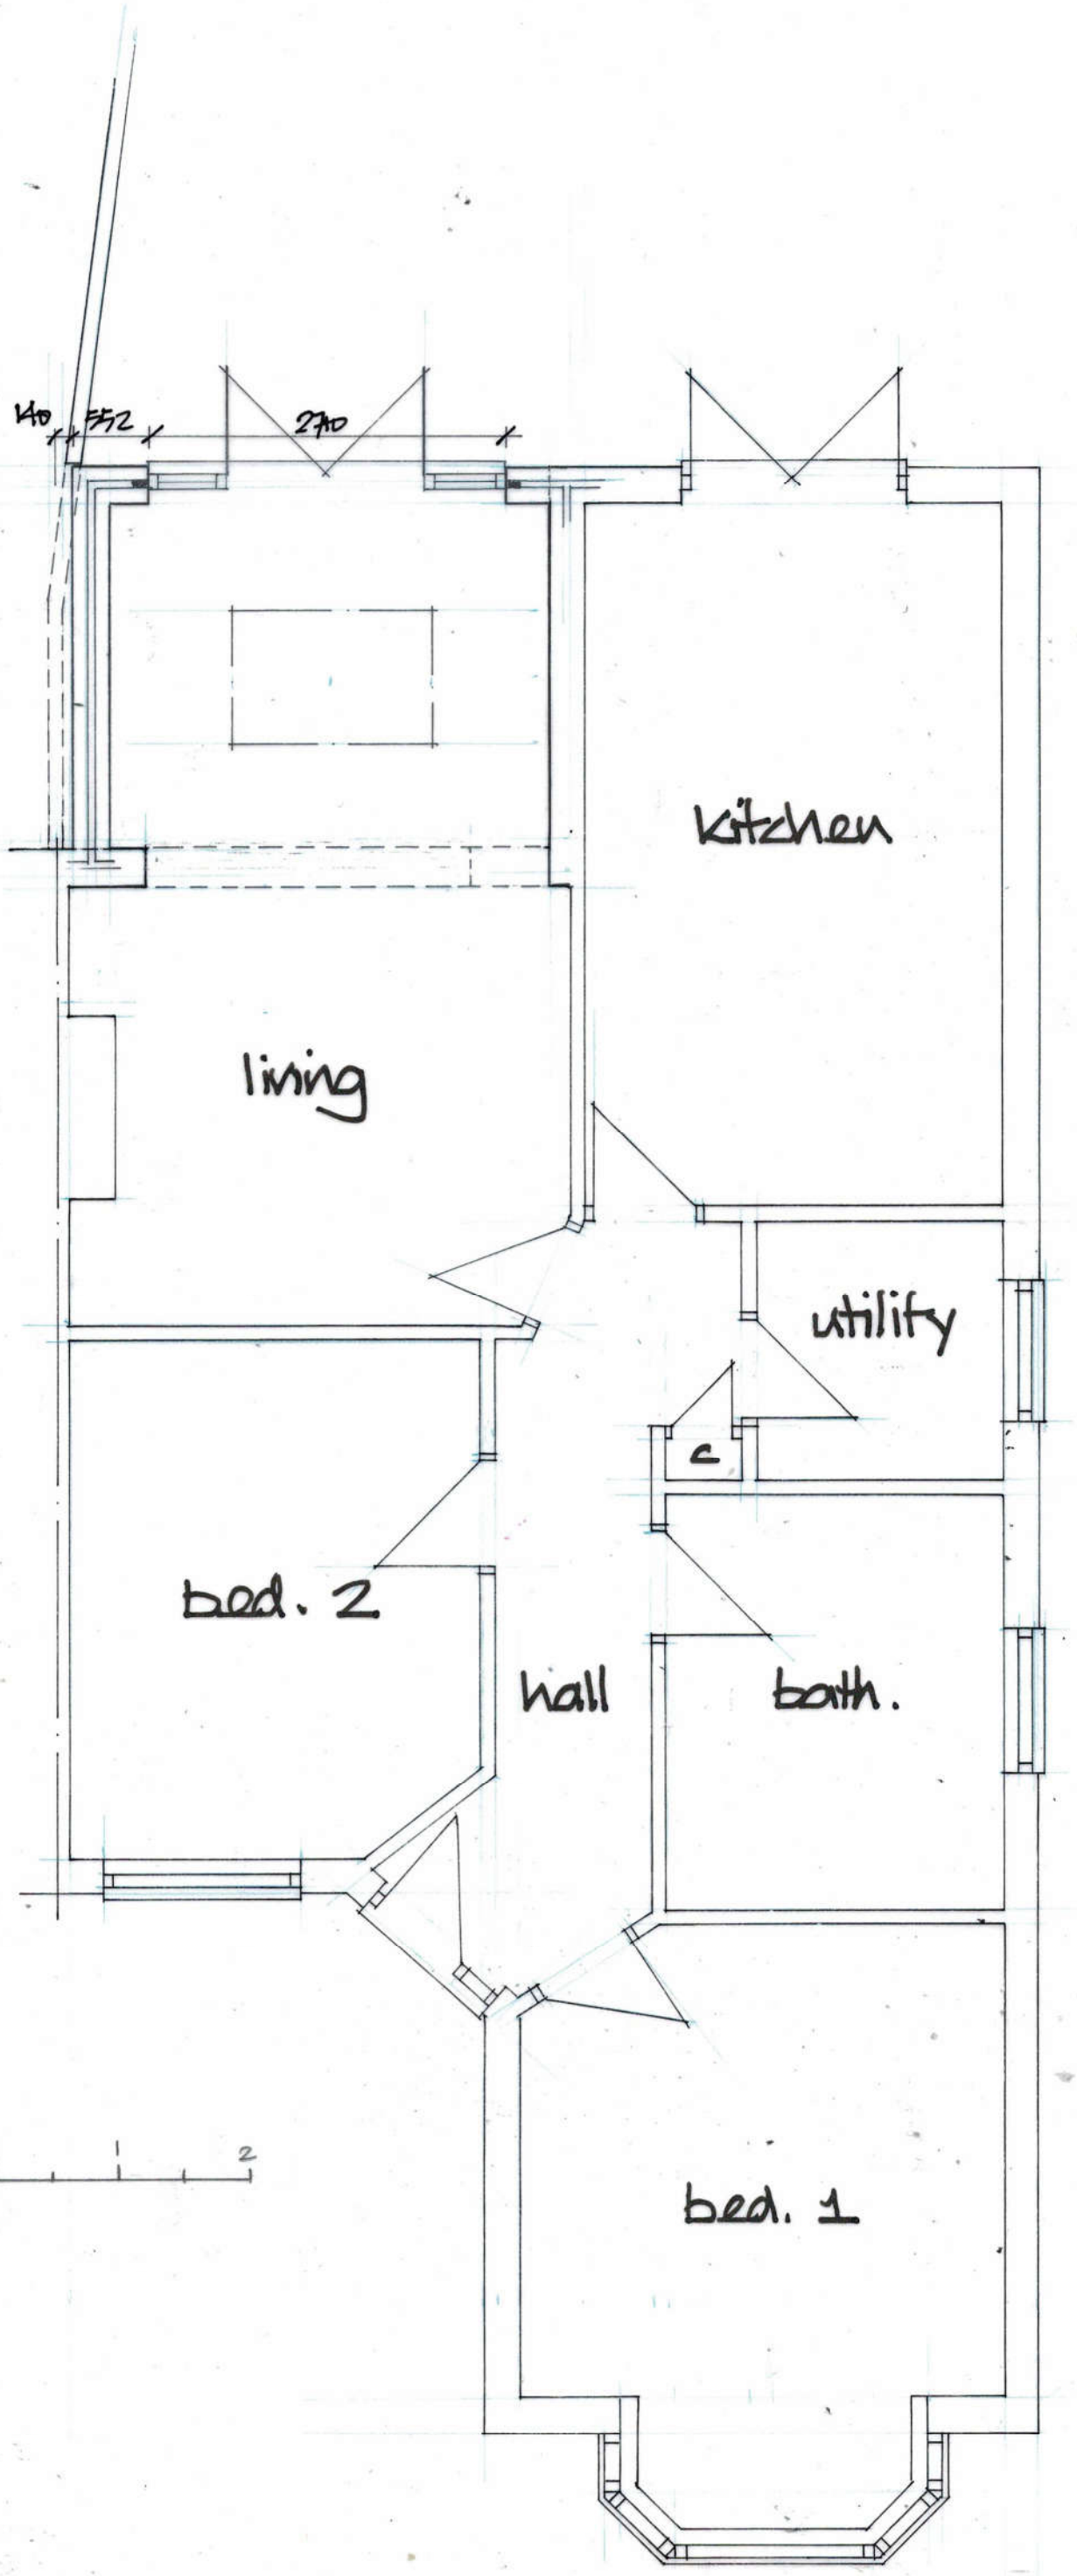

DEREK TREAGUS ASSOCIATES
ARCHITECTURAL SERVICES
Tel: 07956 624094
Email: derek.treagus@gmail.com

Project	REAR EXTENSION AT 50 BUSHY MEAD, WATERLOOVILLE, HAMPSHIRE.
Client	Mr & Mrs M Helps
Subject	Planning Drawing Proposed Floor Plan
Date: Jan 2022	Scale: 1:50 @ A3
Rev:	Drg. No. **22/20-1/02**

- **Copyright reserved.**
- **All dimensions are to be site confirmed and should not be scaled unless for Planning purposes.**
- **Verify all queries with the office.**