
NOTES:


Dimensions to be checked on site before commencing work. Any discrepancies shall be reported to the architect immediately.

Do not scale from these drawings except for planning purposes. Use figured dimensions only.

Where applicable this drawing is to be read in conjunction with other consultants' drawings.

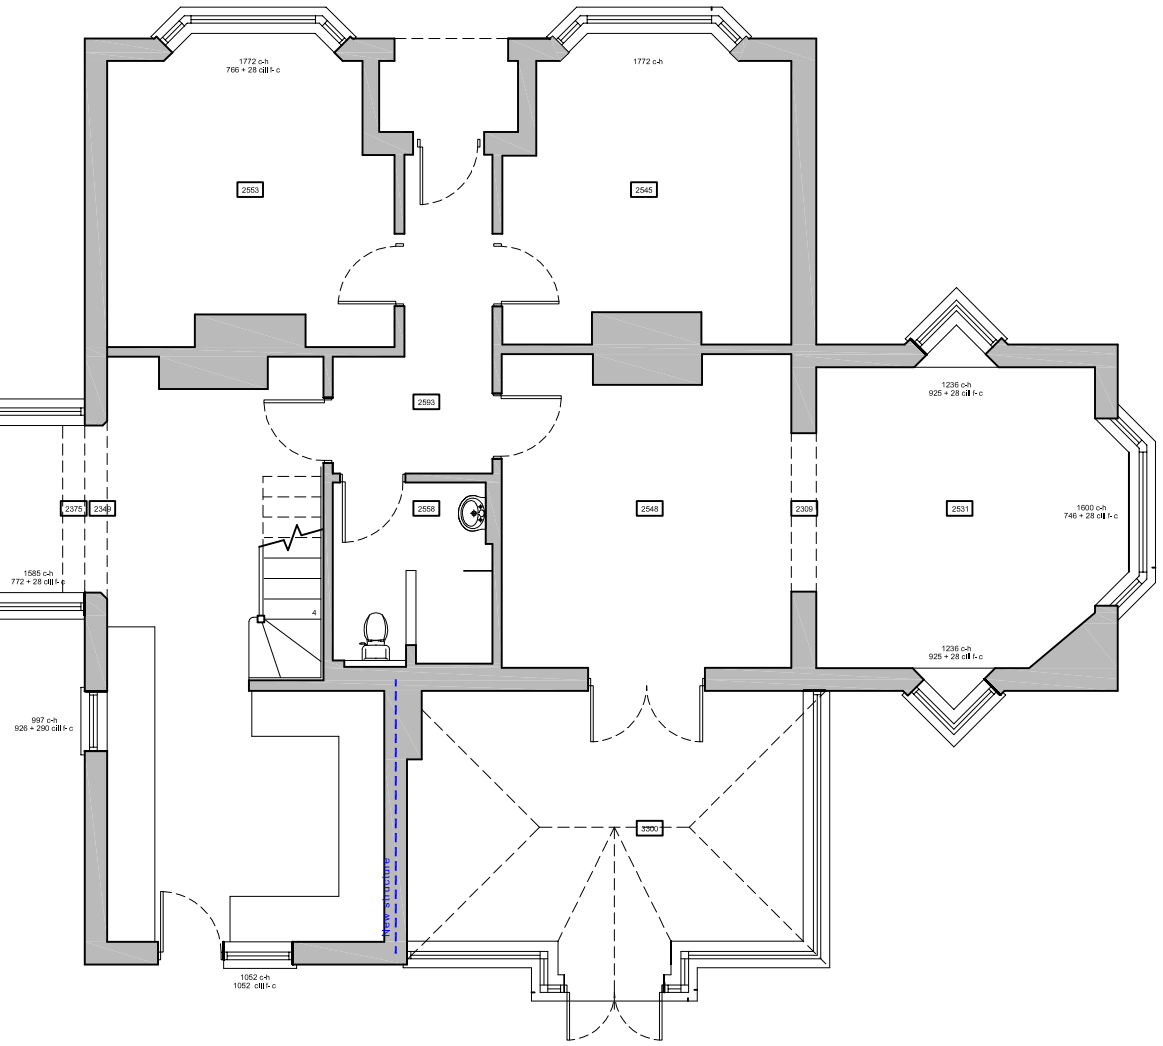

Ground floor plan

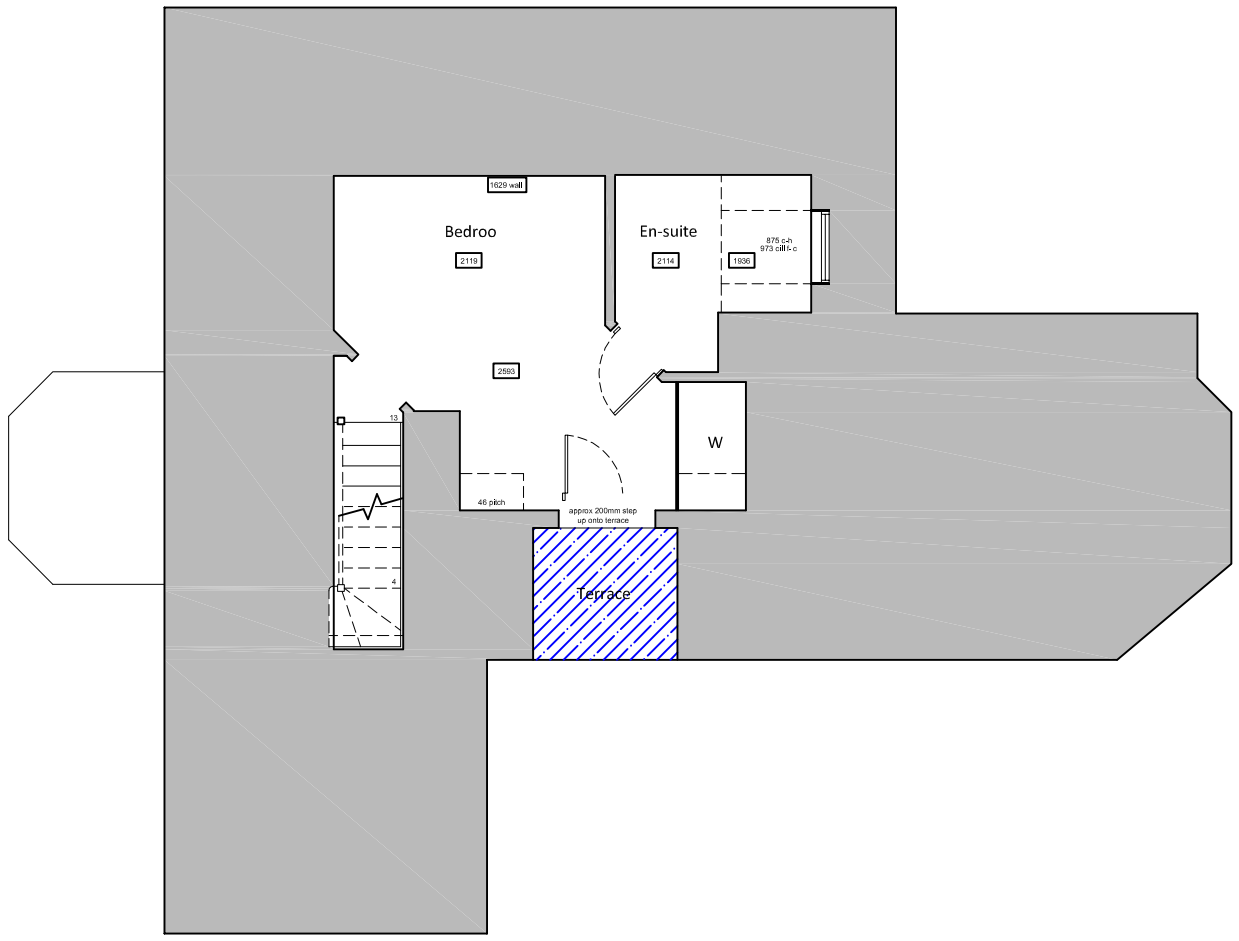

First floor plan

Existing floor plans scale 1:100

1 0 1 2 3 4 5 6 7 8 9m

For MRS HUTT	Title EXISTING FLOOR PLANS		Office Tel: 01243 933732
Project PROPOSED EXTENSION AT 25 LOVEDEAN LANE, WATERLOOVILLE, PO8 8HJ	Date: AUG 2021 · Drawn: JB · Scale: As shown @ A3 · Checked: - Job Number: PL.496.21 · Drawing Number: -02 · Revision:		Email: admin@jb-architecturedesign.com Web: www.jb-architecturedesign.com JB ARCHITECTURE