NOTES:
All dimensions to be checked on site and any discrepancy notified. Written dimensions are to be used in preference to scaled dimensions.

This drawing is the property of J.M. Ralph Associates and must not be reproduced, in part or whole, or deviated from, without their permission.

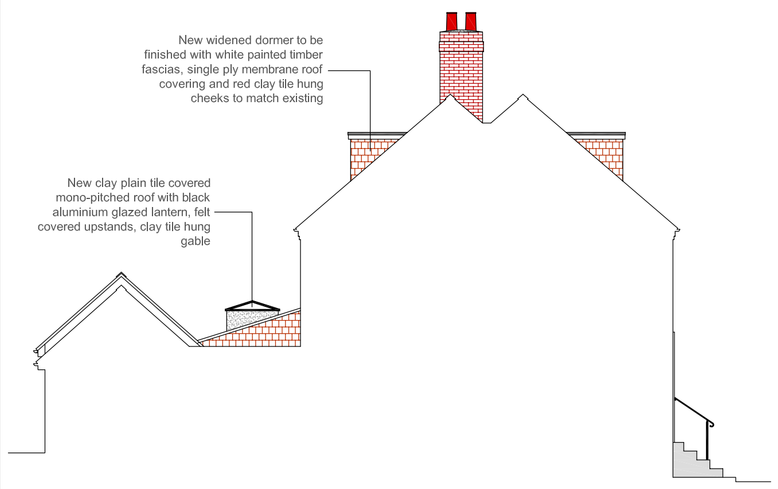

North-East Elevation - Side
(1:100)

North-West Elevation - Front
(1:100)

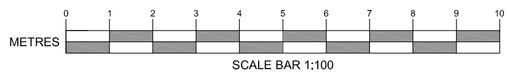

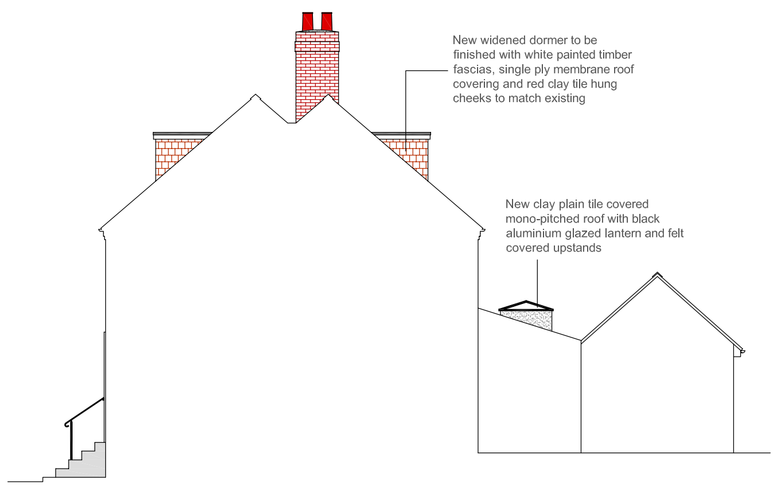

South-West Elevation - Side
(1:100)

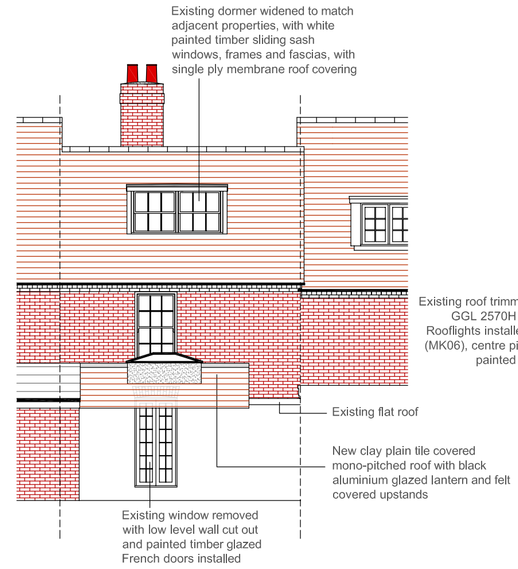

South-East Elevation - Rear
From Courtyard
(1:100)

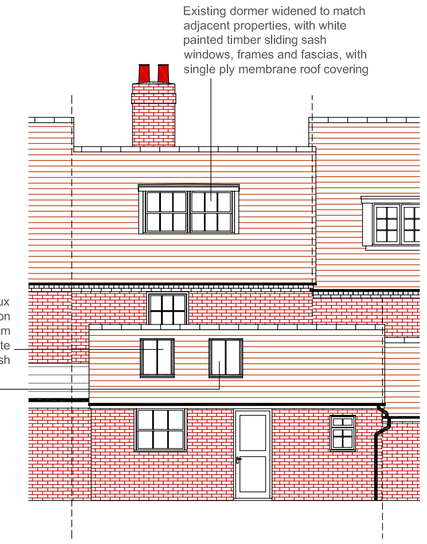

South-East Elevation - Rear
(1:100)

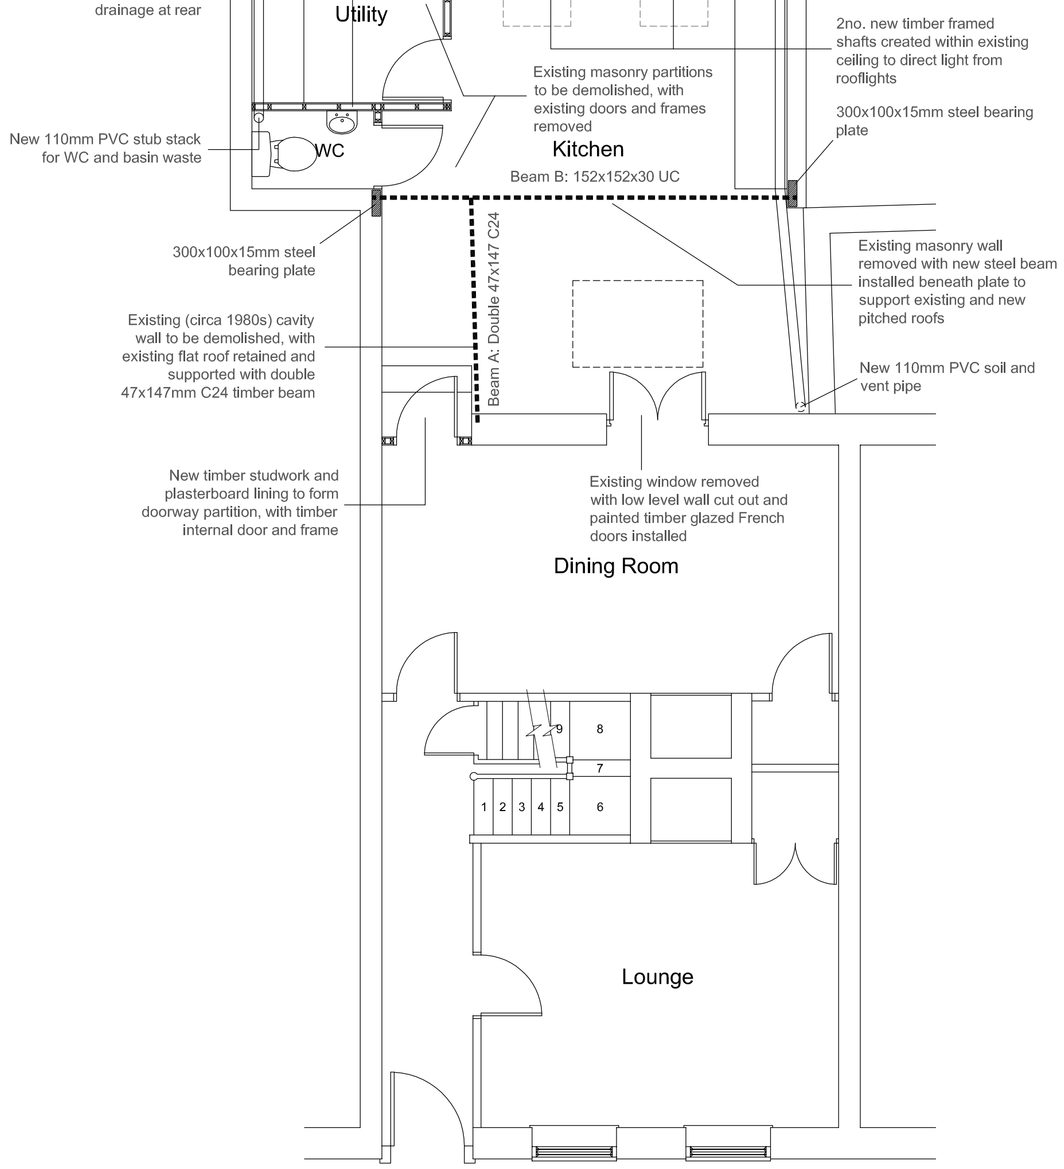

Proposed Ground Floor Plan
(1:50)

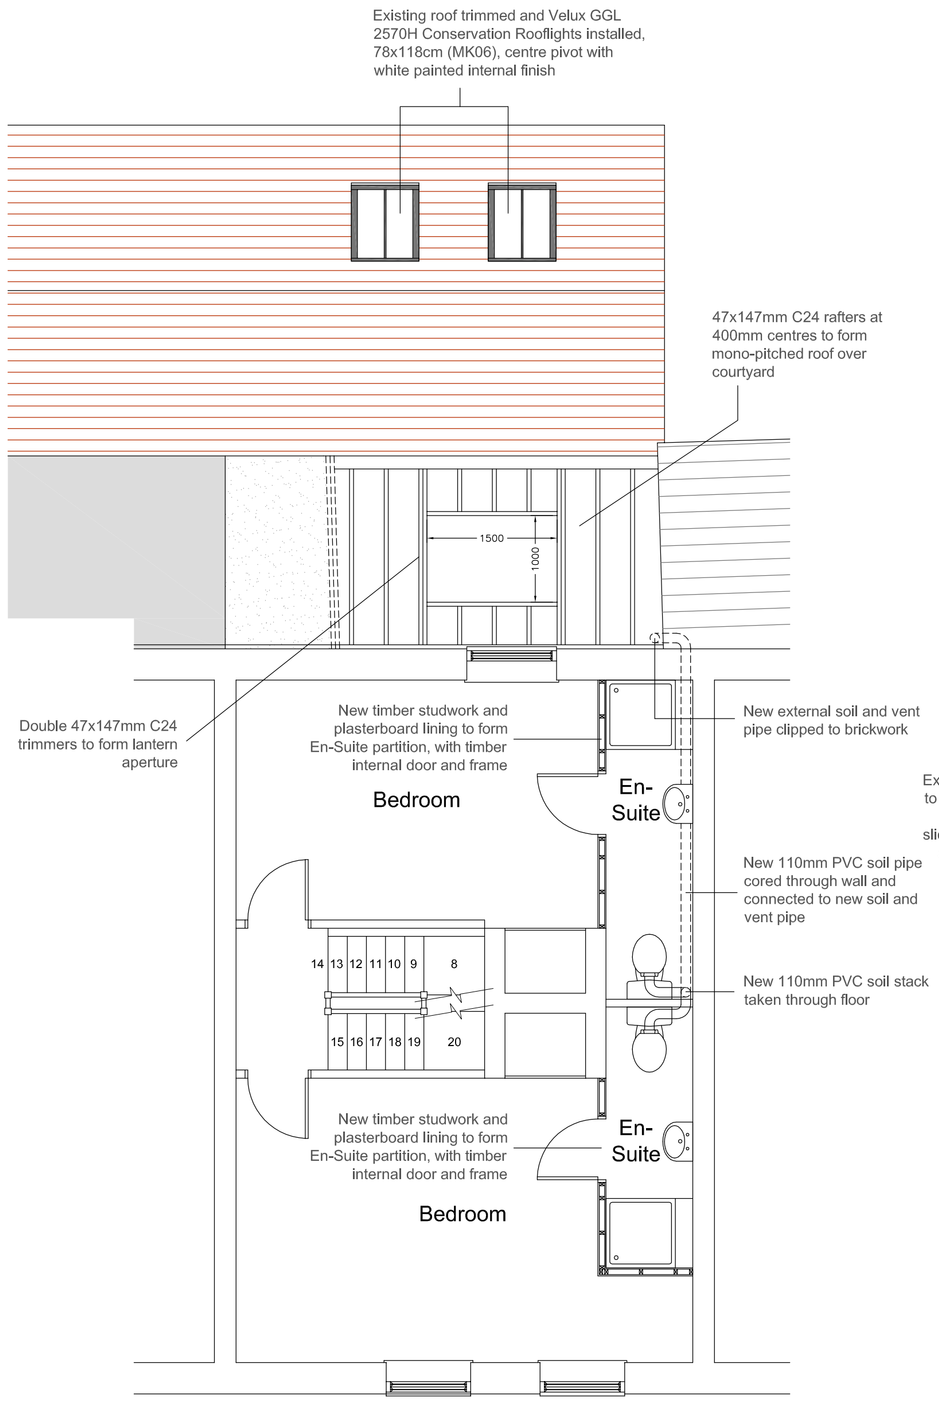

Proposed First Floor Plan
(1:50)

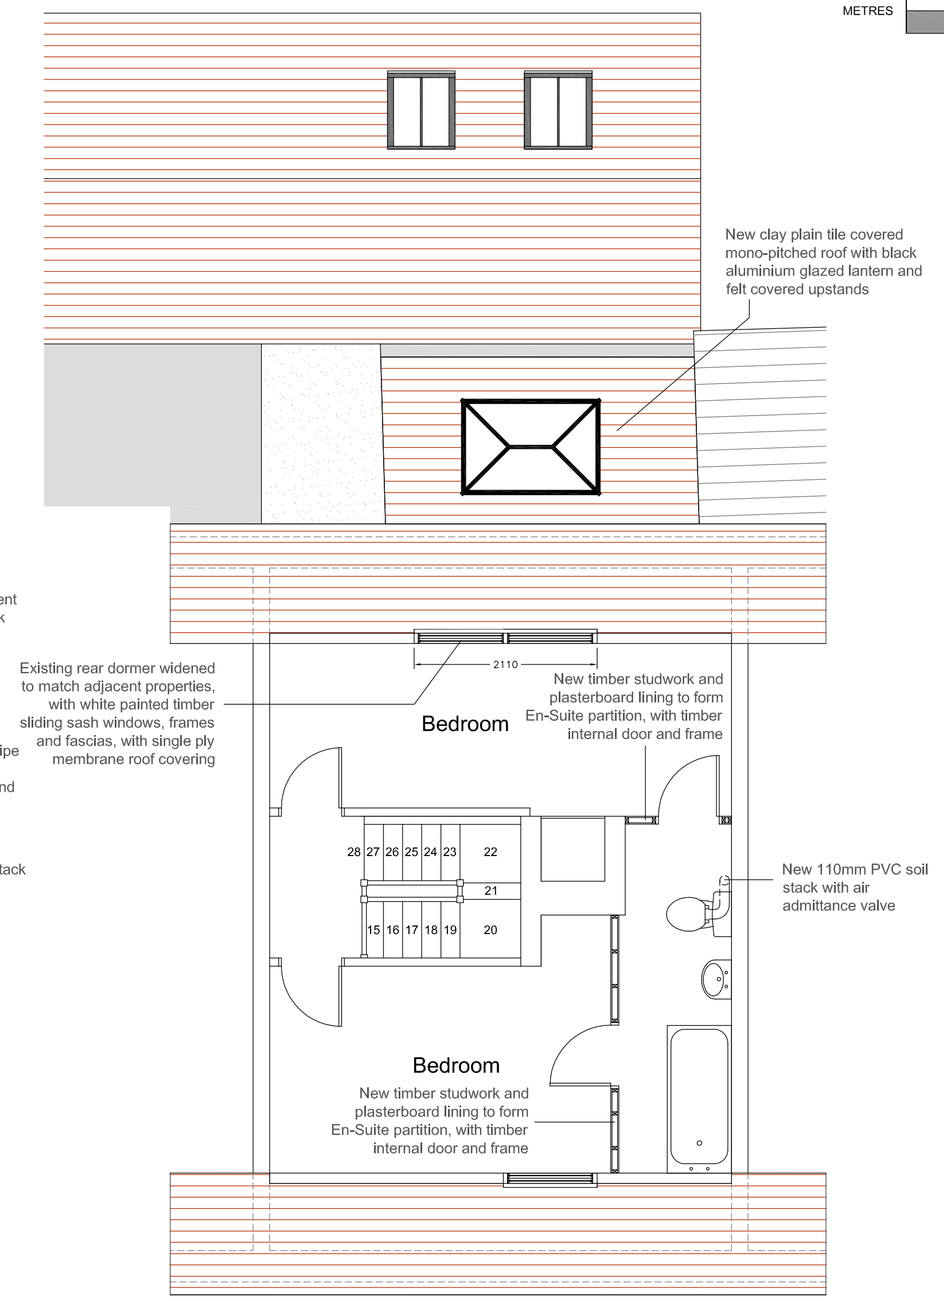

Proposed Second Floor Plan
(1:50)

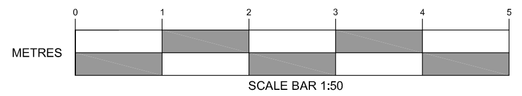

Purpose
PLANNING APPLICATION

Amendment	Date

Client
MR. S. COX
RUDLEY MILL
HOE GATE]
HAMBLEDON
HAMPSHIRE

Project
REPAIRS & ALTERATIONS
13 QUEEN STREET
EMSWORTH
HAMPSHIRE

Title
PROPOSED PLANS & ELEVATIONS

Scale	Date
1:50; 1:100 @ A1	29.04.2021

Drawing No.	Revision
21/026/003	P1

J.M. Ralph Associates
Chartered Building Surveyors
58 Fourth Avenue
Havant
Hampshire
PO9 2QX
Email: jason@jmralph.com
Tel. 07990 617707

RICS