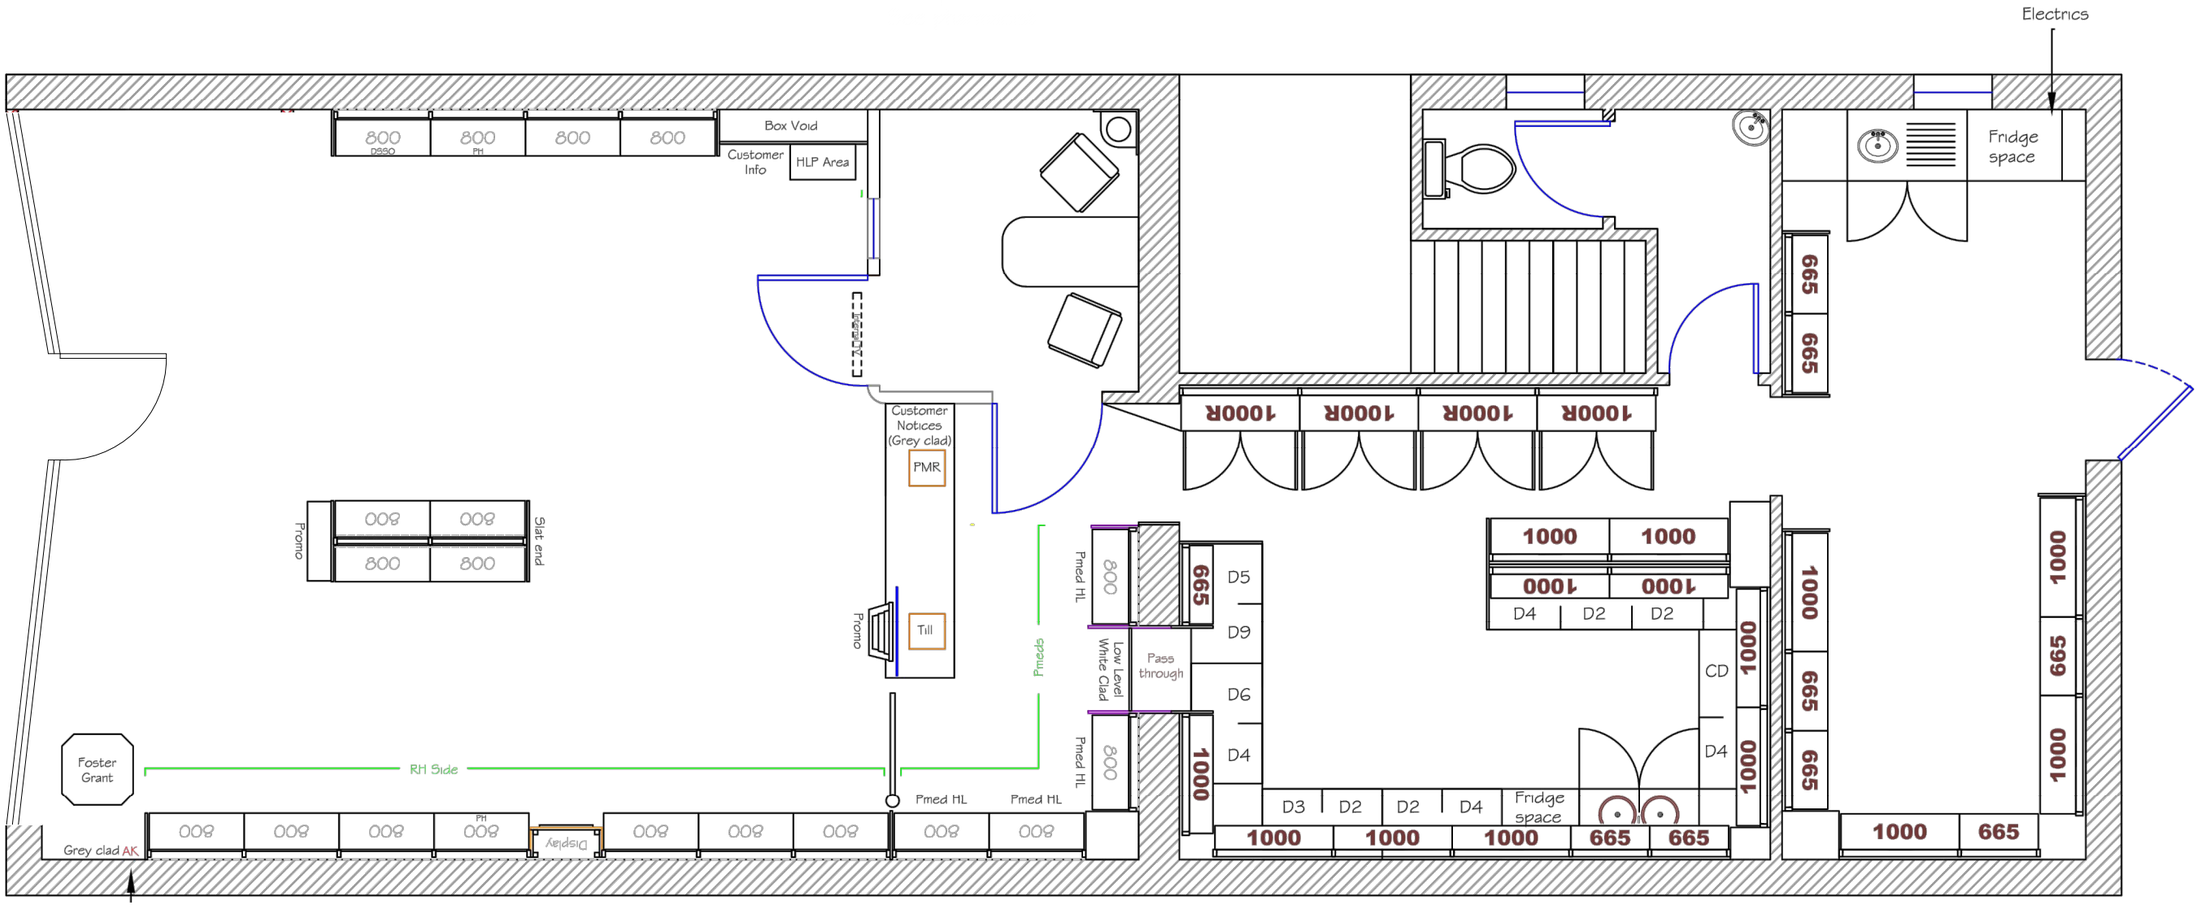

Existing Floor Plan

Rowlands Pharmacies | Leigh Park I Self Dispense

do not scale from this drawing
all dimensions are in millimetres
contractor to confirm all dimensions on site any discrepancies to be notified to the draughtsperson in writing before work commences
this drawing is the copyright of Optimising Spaces

Notes: Drawing is to be read in conjunction with accompanying email. This drawing remains property of Optimising Spaces and its use is for client approval this drawing must not be reproduced or used for any other purpose including Planning Permission, Tender or Site Works unless otherwise agreed in writing.

PLANNING

scale metres
0 1 2 3 4 5

Project	Drawn by	Scales	Date
Leigh Park Rowlands	FH	1:50@A3	30/04/2021
Title	**Job no.**	**Drawing no.**	**Revision**
Existing Plan	603	03	1.0

OPTIMISING + SPACES
London | Liverpool | Bath
Contact@optimisingspaces.com www.optimisingspaces.com