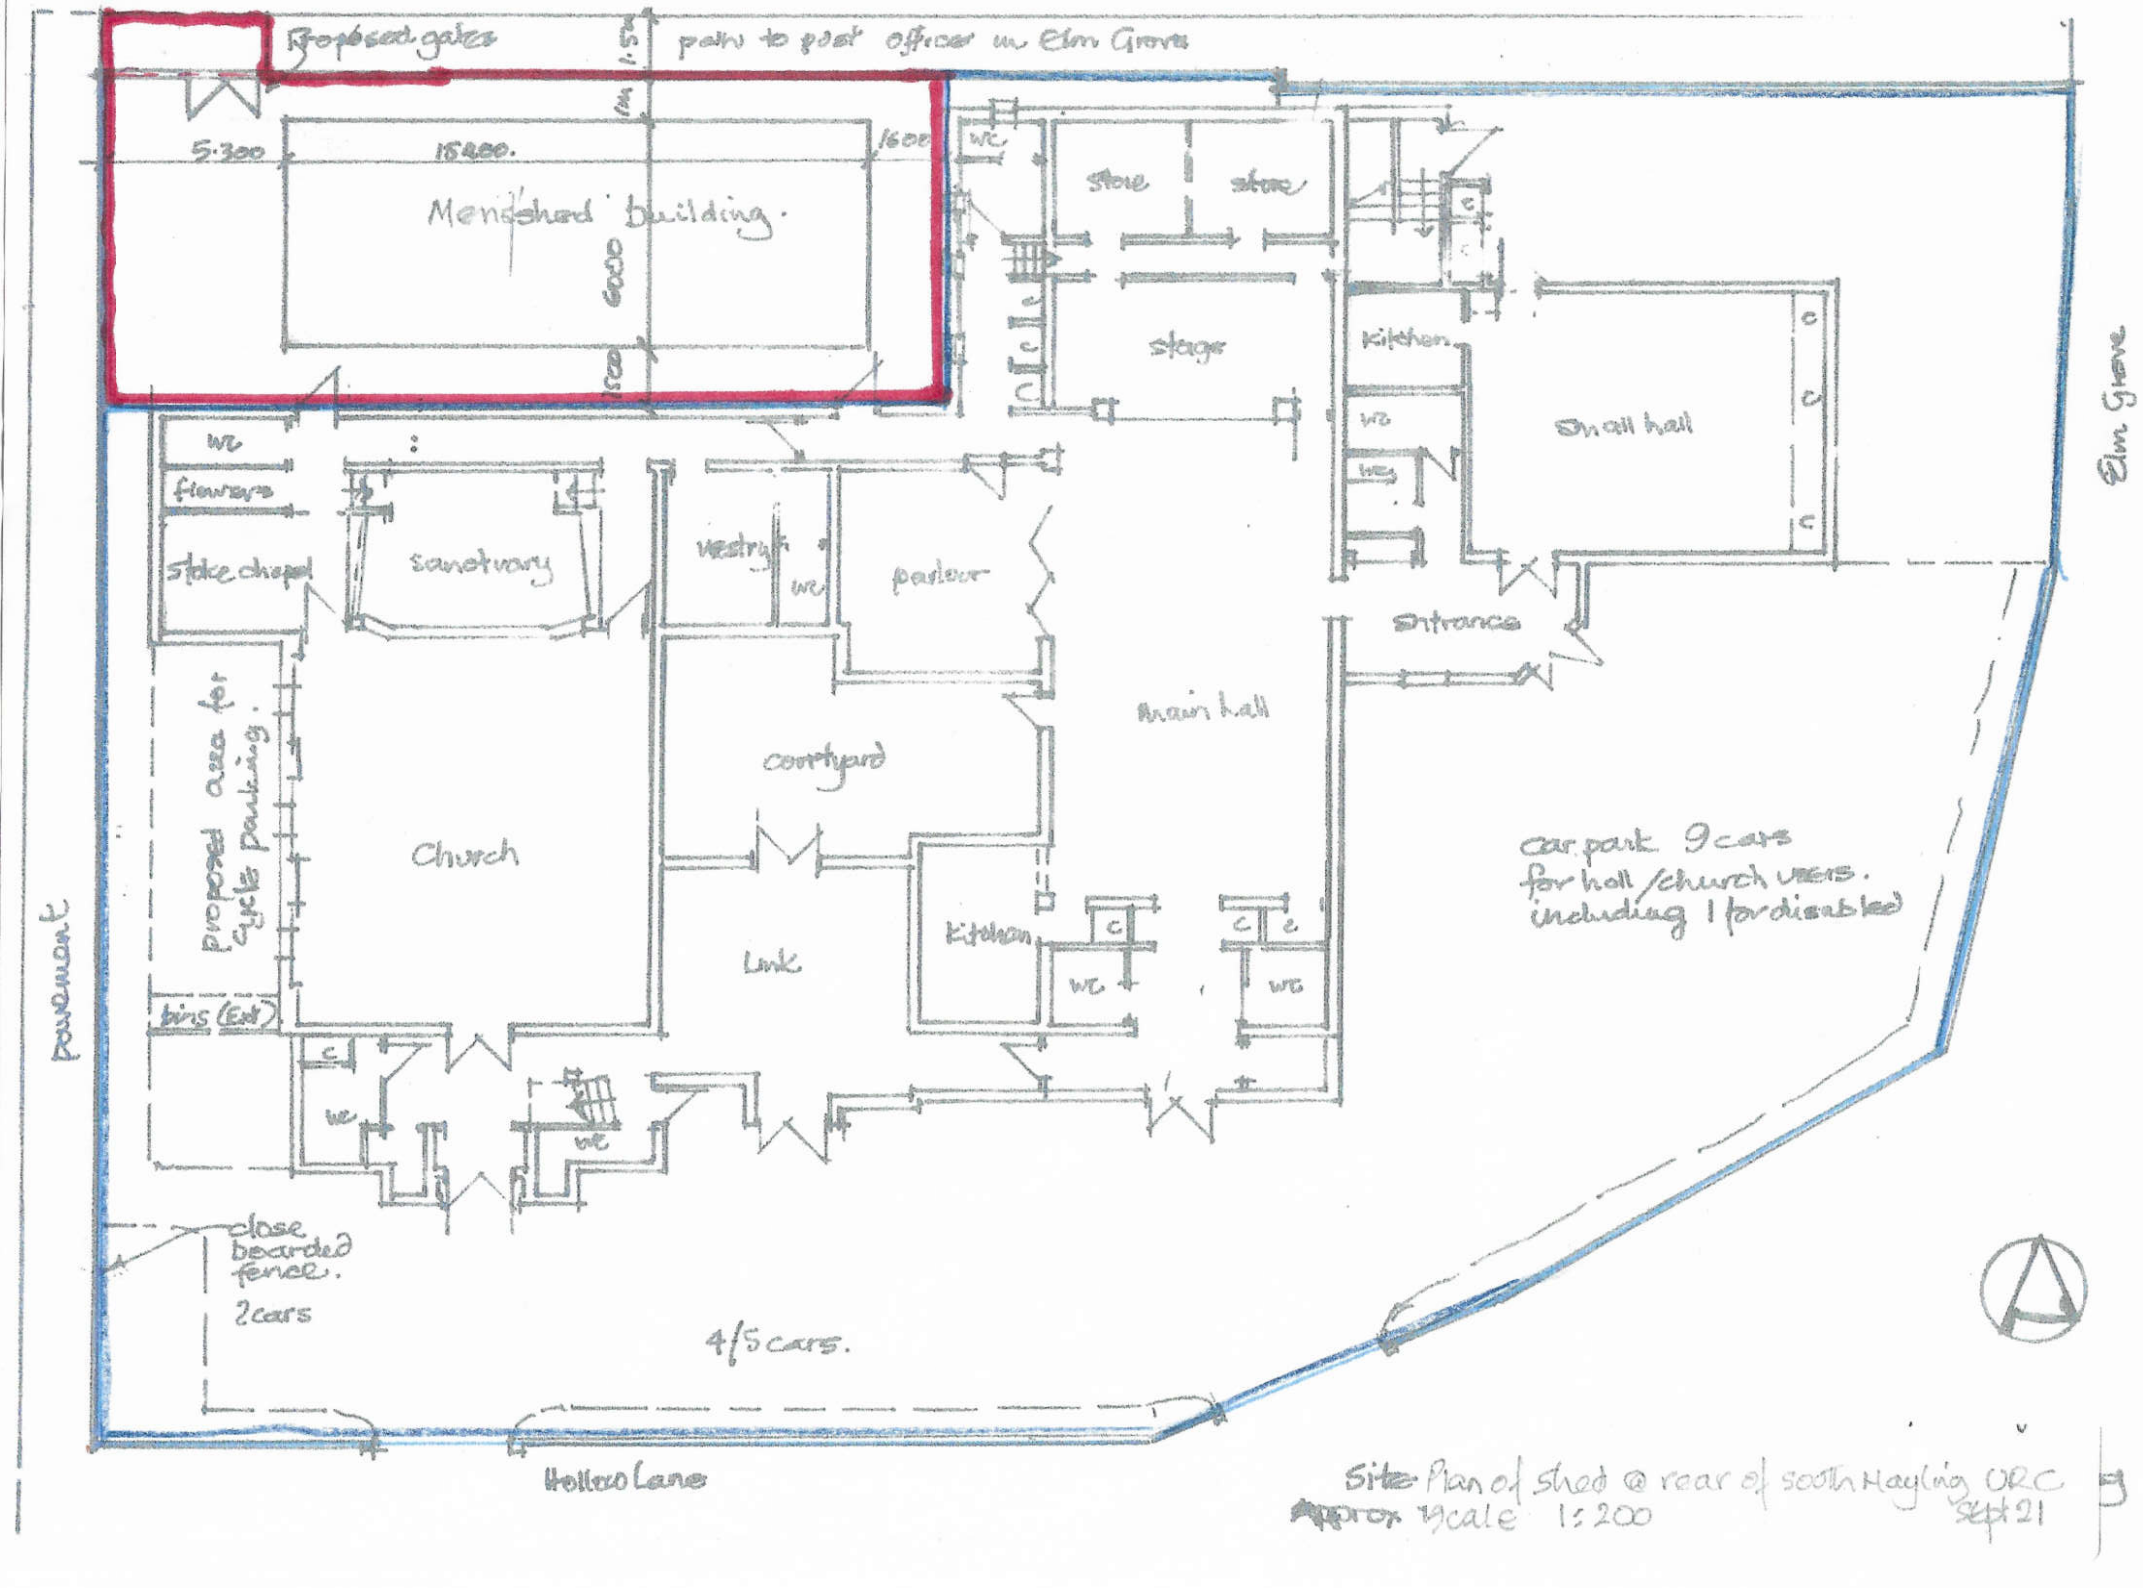

Site Plan of shed @ rear of South Hayling ORC
Approx Scale 1:200
Sept 21