EXTERNAL SIGNAGE PROPOSAL

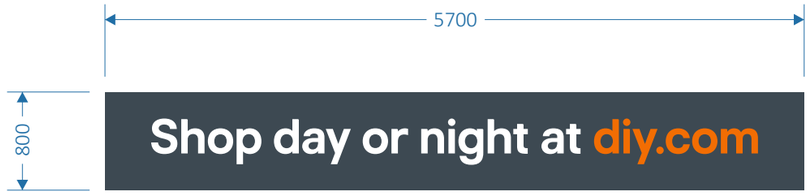

SIGN 001 _ scale 1:50

1-OFF Shallow folded aluminium panelling painted dark grey with self coloured vinyl text applied to face.
Sign installed to canopy cladding area below main sign.

PLEASE NOTE - CANOPY TO BE PAINTED GREY BY OTHERS.

SIGN 002 _ scale 1:10

2-OFF SETS (8-off of each message) face cut opaque matt white vinyl lines of text as shown supplied on application tape.
"ENTRANCE" & "EXIT" text to be applied to the cross bar of outer side of doors.
"NO EXIT" & EXIT" to be applied to the internal side of the doors
(i.e. "NO EXIT" to rear of "ENTRANCE" doors & "EXIT" to rear of "EXIT ONLY")

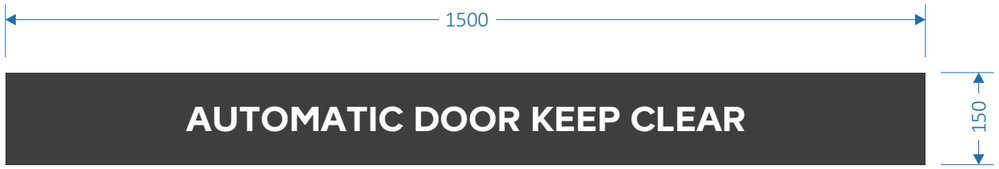

SIGN 003 - scale 1:10

2-OFF SETS (16-OFF in total) individual white vinyl text c/w Grey banding to automatic doors.

Rev.:	Rev Date:	Revision Details:
A	19.11.12	Rev A (MRW): OS Map Added

File Name: B&Q\#SITES\SITES F TO L\Havant\2021 Proposal\					Client: B&Q
Job No:	Scale: as above	Drawn by: Andy D.	Checked by:	Date: 05.11.2021	Site: Purbrook Way Havant PO9 3QJ

©Copyright. All rights reserved including the right to reproduce in whole or in part without the written consent of Image Technique Ltd.

EXTERNAL SIGNAGE PROPOSAL

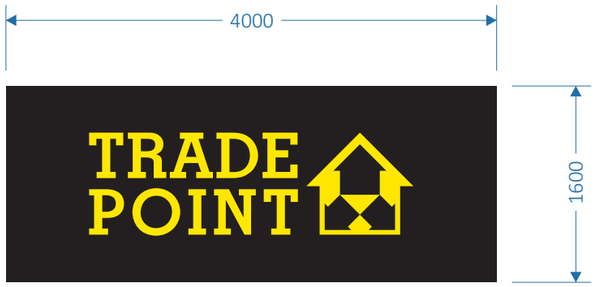

SIGN 004 - scale 1:50

1-OFF Replacement vinyl applied flex face skin to suit existing sign case

SIGN 005 - Scale 1:25

4-OFF Folded panels
finished Grey c/w applied vinyl graphics to face.
Installed in direct replacement of existing.

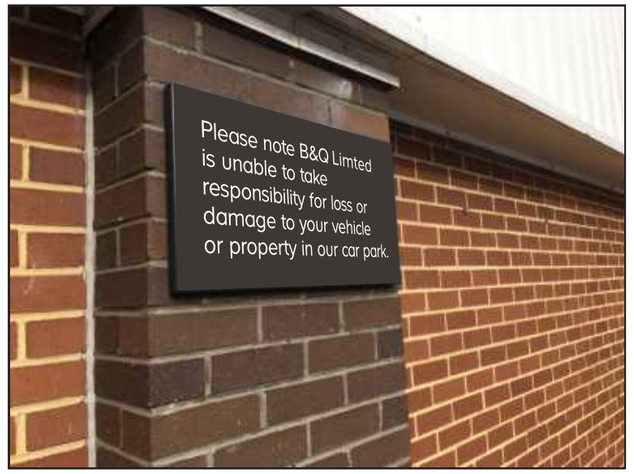

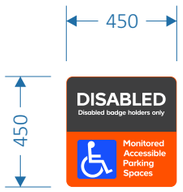

SIGN 006 - Scale 1:25

6-OFF Flat panels finished Orange c/w applied vinyl graphics to face and SignFix channel to rear for installing to existing posts.

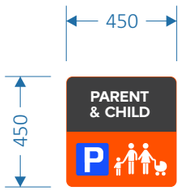

SIGN 007 - Scale 1:25

2-OFF Flat panels finished Orange c/w applied vinyl graphics to face and SignFix channel to rear for installing to existing posts.

Rev.:	Rev Date:	Revision Details:
A	19.11.12	Rev A (MRW): OS Map Added

File Name: B&Q\#SITES\SITES F TO L\Havant\2021 Proposal\					Client: B&Q
Job No:	Scale: as above	Drawn by: Andy D.	Checked by:	Date: 05.11.2021	Site: Purbrook Way Havant PO9 3QJ

©Copyright. All rights reserved including the right to reproduce in whole or in part without the written consent of Image Technique Ltd.

EXTERNAL SIGNAGE PROPOSAL

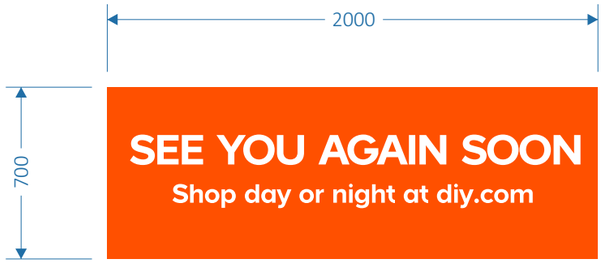

SIGN 008 - scale 1:50

2-OFF Folded aluminium panels c/w top and bottom returns only and face applied with vinyl graphics.

Panels to be installed over existing creating double sided sign.

PLEASE NOTE -
Existing posts to be repainted Orange.

Rev.:	Rev Date:	Revision Details:
A	19.11.12	Rev A (MRW): OS Map Added

File Name: B&Q\#SITES\SITES F TO L\Havant\2021 Proposal\					Client: B&Q
Job No:	Scale: as above	Drawn by: Andy D.	Checked by:	Date: 05.11.2021	Site: Purbrook Way Havant PO9 3QJ

©Copyright. All rights reserved including the right to reproduce in whole or in part without the written consent of Image Technique Ltd.

EXTERNAL SIGNAGE PROPOSAL

SIGN 010 - no scale

1-OFF FULL set of FACE digitally printed glazing vinyls to be installed in direct replacement to existing contravision graphics.

NOTE- Door and transom window to far right also to have graphics.

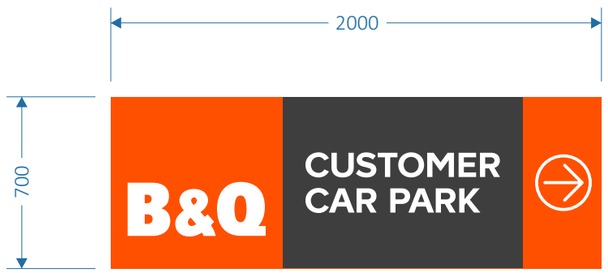

SIGN 009 - scale 1:50

1-OFF Folded aluminium panel c/w top and bottom returns only and face applied with vinyl graphics.

Panels to be installed over existing sign.

PLEASE NOTE -
Existing posts to be repainted Orange.

Rev.:	Rev Date:	Revision Details:
A	19.11.12	Rev A (MRW): OS Map Added

File Name: B&Q\#SITES\SITES F TO L\Havant\2021 Proposal\					Client: B&Q
Job No:	Scale: as above	Drawn by: Andy D.	Checked by:	Date: 05.11.2021	Site: Purbrook Way Havant PO9 3QJ

©Copyright. All rights reserved including the right to reproduce in whole or in part without the written consent of Image Technique Ltd.

EXTERNAL SIGNAGE PROPOSAL

SIGN 012 - scale 1:50

6-OFF Replacement folded aluminium 'bottom' panels c/w router cut graphics backed with acrylic and a face applied digitally printed 'TRADE POINT' logo.

Panels to be installed in direct replacement of existing panels to BOTH SIDES of totem.

PLEASE NOTE -
Existing tree to be cut back as it impedes the freestanding sign.

SIGN 013 - scale 1:50

1-OFF Replacement folded aluminium 'bottom' panel c/w router cut graphics backed with acrylic and a face applied digitally printed 'TRADE POINT' logo.

Panel to be installed in direct replacement of existing damaged panel.

ADDITIONALLY -
1-OFF folded aluminium side trim to be replaced with new whilst on site.

Rev.:	Rev Date:	Revision Details:
A	19.11.12	Rev A (MRW): OS Map Added

File Name: B&Q\#SITES\SITES F TO L\Havant\2021 Proposal\					Client: B&Q
Job No:	Scale: as above	Drawn by: Andy D.	Checked by:	Date: 05.11.2021	Site: Purbrook Way Havant PO9 3QJ

©Copyright. All rights reserved including the right to reproduce in whole or in part without the written consent of Image Technique Ltd.

PROPOSED SITE PLAN - OS MAP

Produced 16 Nov 2021 from the Ordnance Survey MasterMap (Topography) Database and incorporating surveyed revision available at this date.

The representation of a road, track or path is no evidence of a right of way. The representation of features as lines is no evidence of a property boundary.

Metres
0 20 40 60 80 100

1:2500

Supplied by: **Latitude Mapping Ltd**
Licence: © Crown Copyright and database rights 2021 OS 100038864
Reference: OI1508935
Centre coordinates: 469533 107800

B Q Plc, B Q Plc, Purbrook Way, Havant
PO9 3QJ

Rev.:	Rev Date:	Revision Details:
A	19.11.12	Rev A (MRW): OS Map Added

File Name:	B&Q\#SITES\SITES F TO L\Havant\2021 Proposal\				Client:	B&Q
Job No:	Scale: as above	Drawn by: Andy D.	Checked by:	Date: 05.11.2021	Site:	Purbrook Way Havant PO9 3QJ

©Copyright. All rights reserved including the right to reproduce in whole or in part without the written consent of Image Technique Ltd.