


Proposed Site Plan
SCALE: 1/100

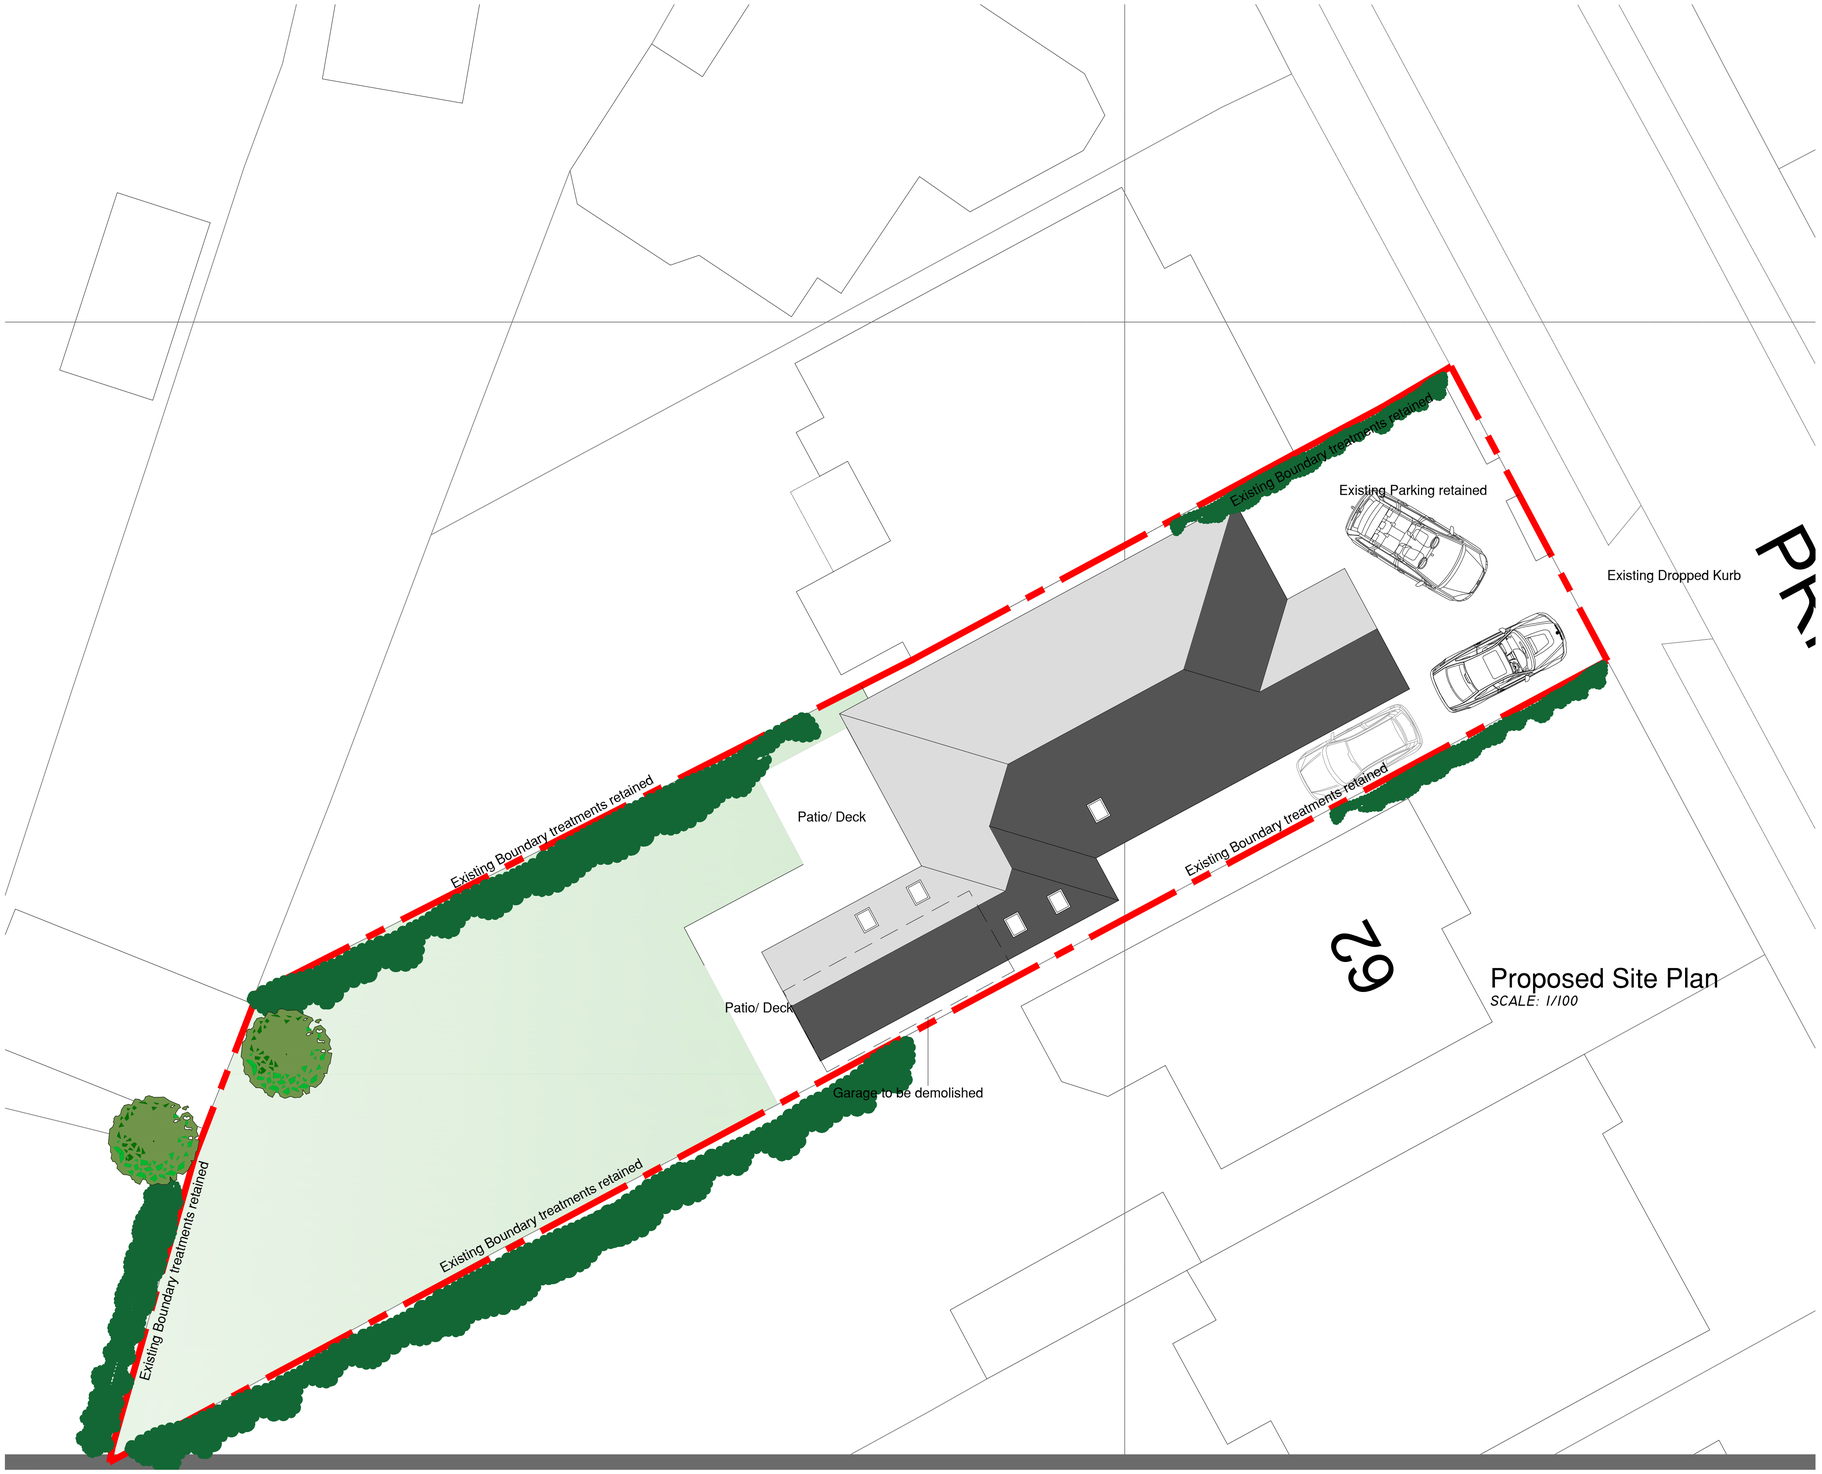

Location Plan
SCALE: 1/1250

© Crown copyright 2021 Ordnance Survey 100053143

Solent Design Ltd
5 The old Railway
Spring Garden Lane
Gosport
PO12 1FQ

tel: 02392 580745 mob: 07771 355742 e-mail: info@solentplans.com

PROJECT DESCRIPTION:
Conversion and Alterations

DRAWING TITLE:
Proposed Plans and Elevations OP.3

ADDRESS:
60 Privett Ave
Purbrook

Mr & Mrs Withers

FIRST DRAWN:
August 2021

DRAWING No.
SD-2160-00 A

SCALE:
1:100
1:1250

drawing status: Preliminary Not for Issue

NORTH