

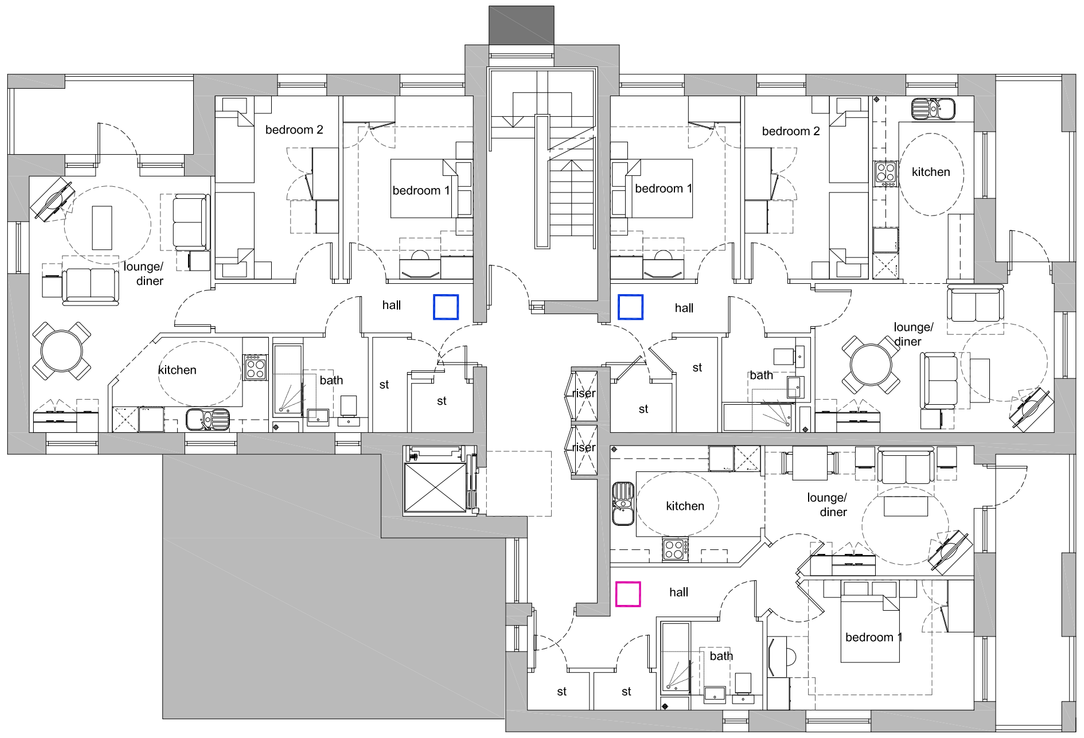



1st floor plan

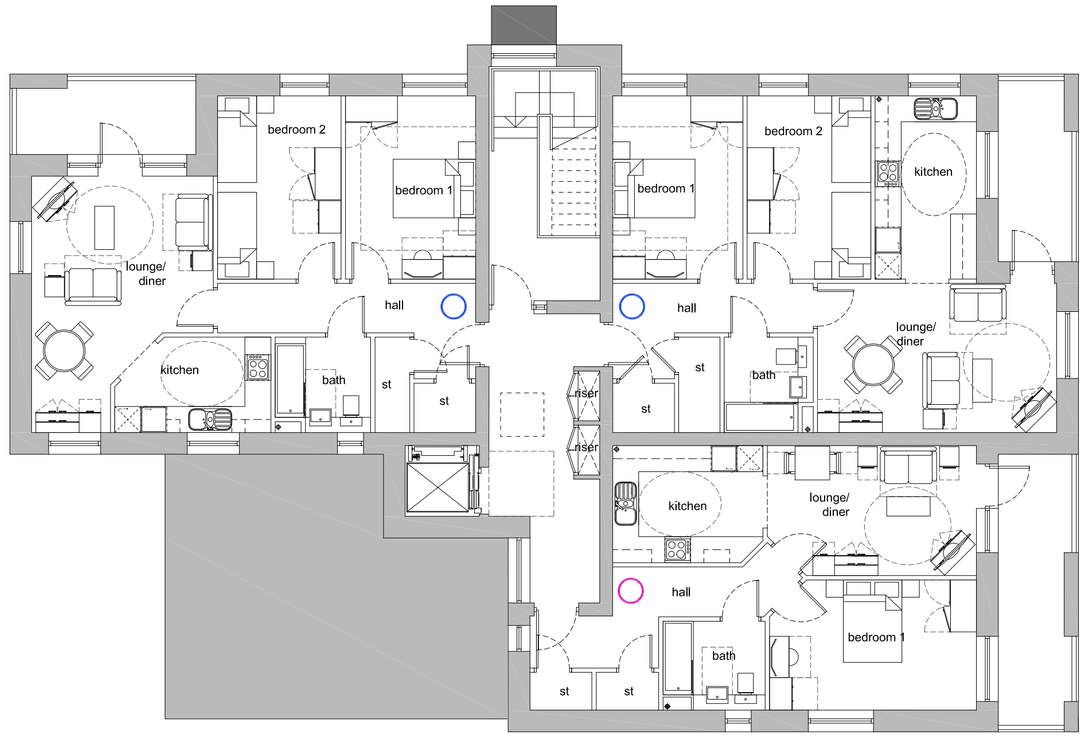


3rd floor plan

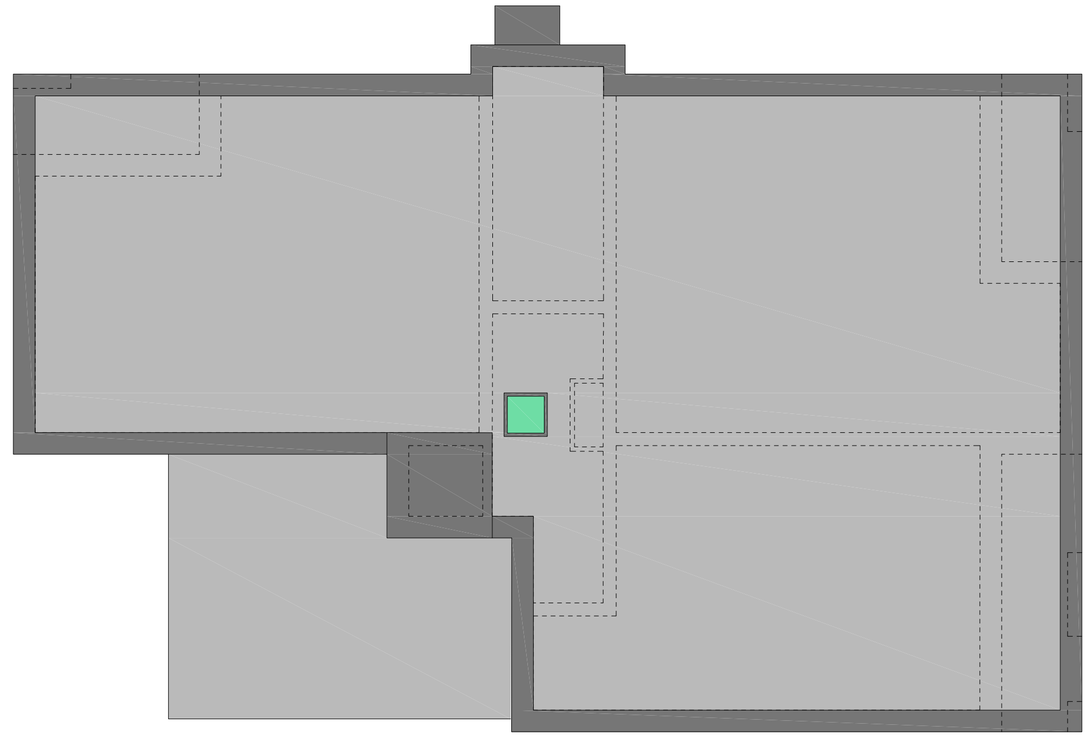

roof plan

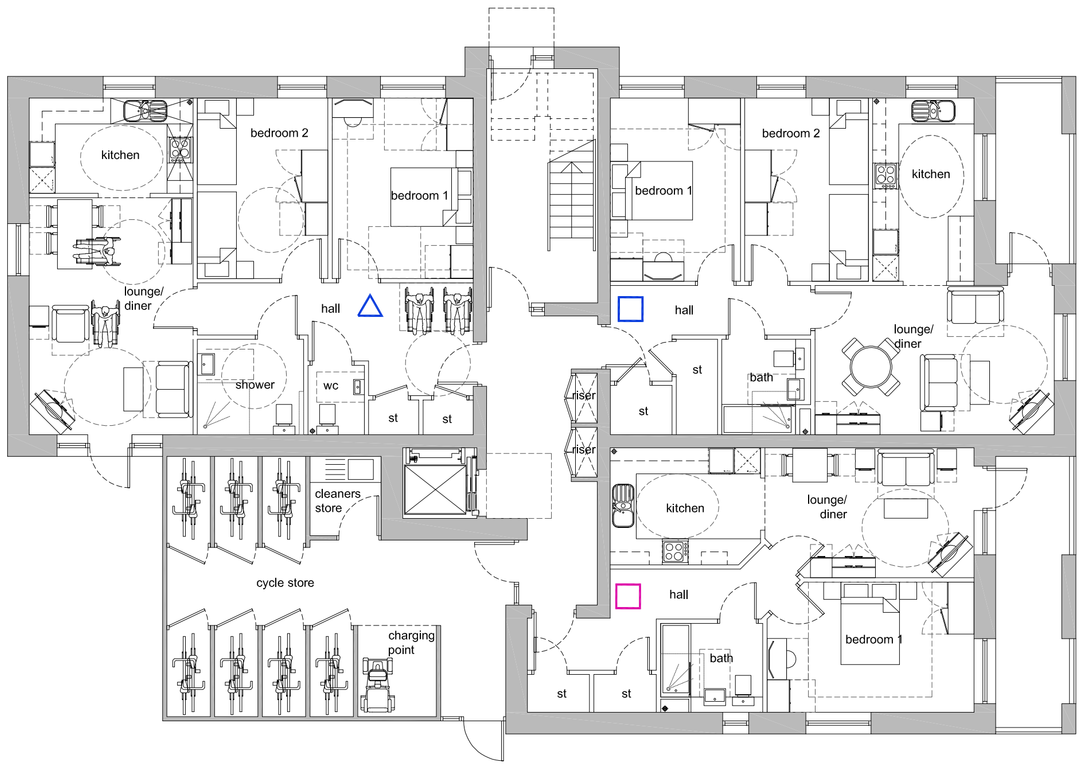

ground floor plan

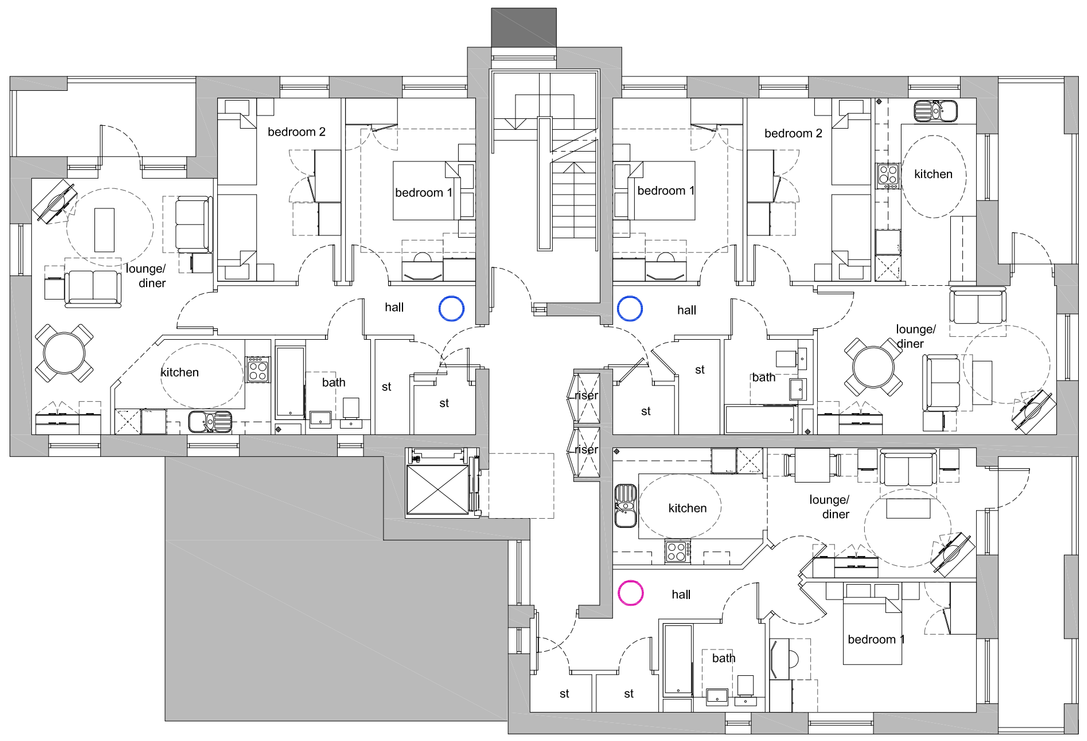


2nd floor plan

Apartment Block B

2nr 1-Bed 2 Person M4(1) 57m² ○
2nr 1-Bed 2 Person M4(2) 57m² □

4nr 2-Bed 4 Person M4(1) 72m² ○
3nr 2-Bed 4 Person M4(2) 72m² □
1nr 2-Bed 4 Person M4(3) 80m² △

0 5 10
A1 1:100 scale bar

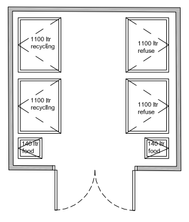

refuse store plan

b l o c k b - a p a r t m e n t s (plots 40-51)

client

Portsmouth CITY COUNCIL

PLANNING

scale width 50 mm @ a1 - 25 mm @ a3

revision	notes	date	drawn	check
A	Amends to client reqs	21.06.2021	MAS	IR
B	Planning Issue	26.07.21	MAS	IR

notes

this drawing is the copyright of the **pdp architecture llp** and must not be reproduced in whole or part or used for the execution of works without their permission.

all dimensions to be checked on site prior to commencement of construction works and the architect notified of any discrepancy.

figured dimensions are to be used in preference to scaled dimensions.

no deviation from this drawing will be permitted without prior consent of the architect.

all drawings are prepared subject to a full measured and structural survey of the buildings and site.

all structural work is subject to the appointment of a structural engineer to confirm and agree the structural proposals.

os promap licence no. 100020449.

health & safety:

exceptional risks involving specific methods of construction or exceptional maintenance issues can be found within the designers risk assessment.

pdp architecture llp

chartered architects town planning
interior design consultants

2 beechworth road, havant
hampshire po9 1ax
tel 023 9248 1100
fax 023 9247 5050
email pdp@pdp-architects.co.uk

www.pdp-architects.co.uk

project: Proposed Development Cabbagefield Row Swanmore Rd, Leigh Park	drawn: MAS	checked: IR	
	date: May 2021	status: Planning	
detail: Apartment Types Block B	a1 scale: 1:100 a3 scale: 1:200	28079-PD156	rev: B