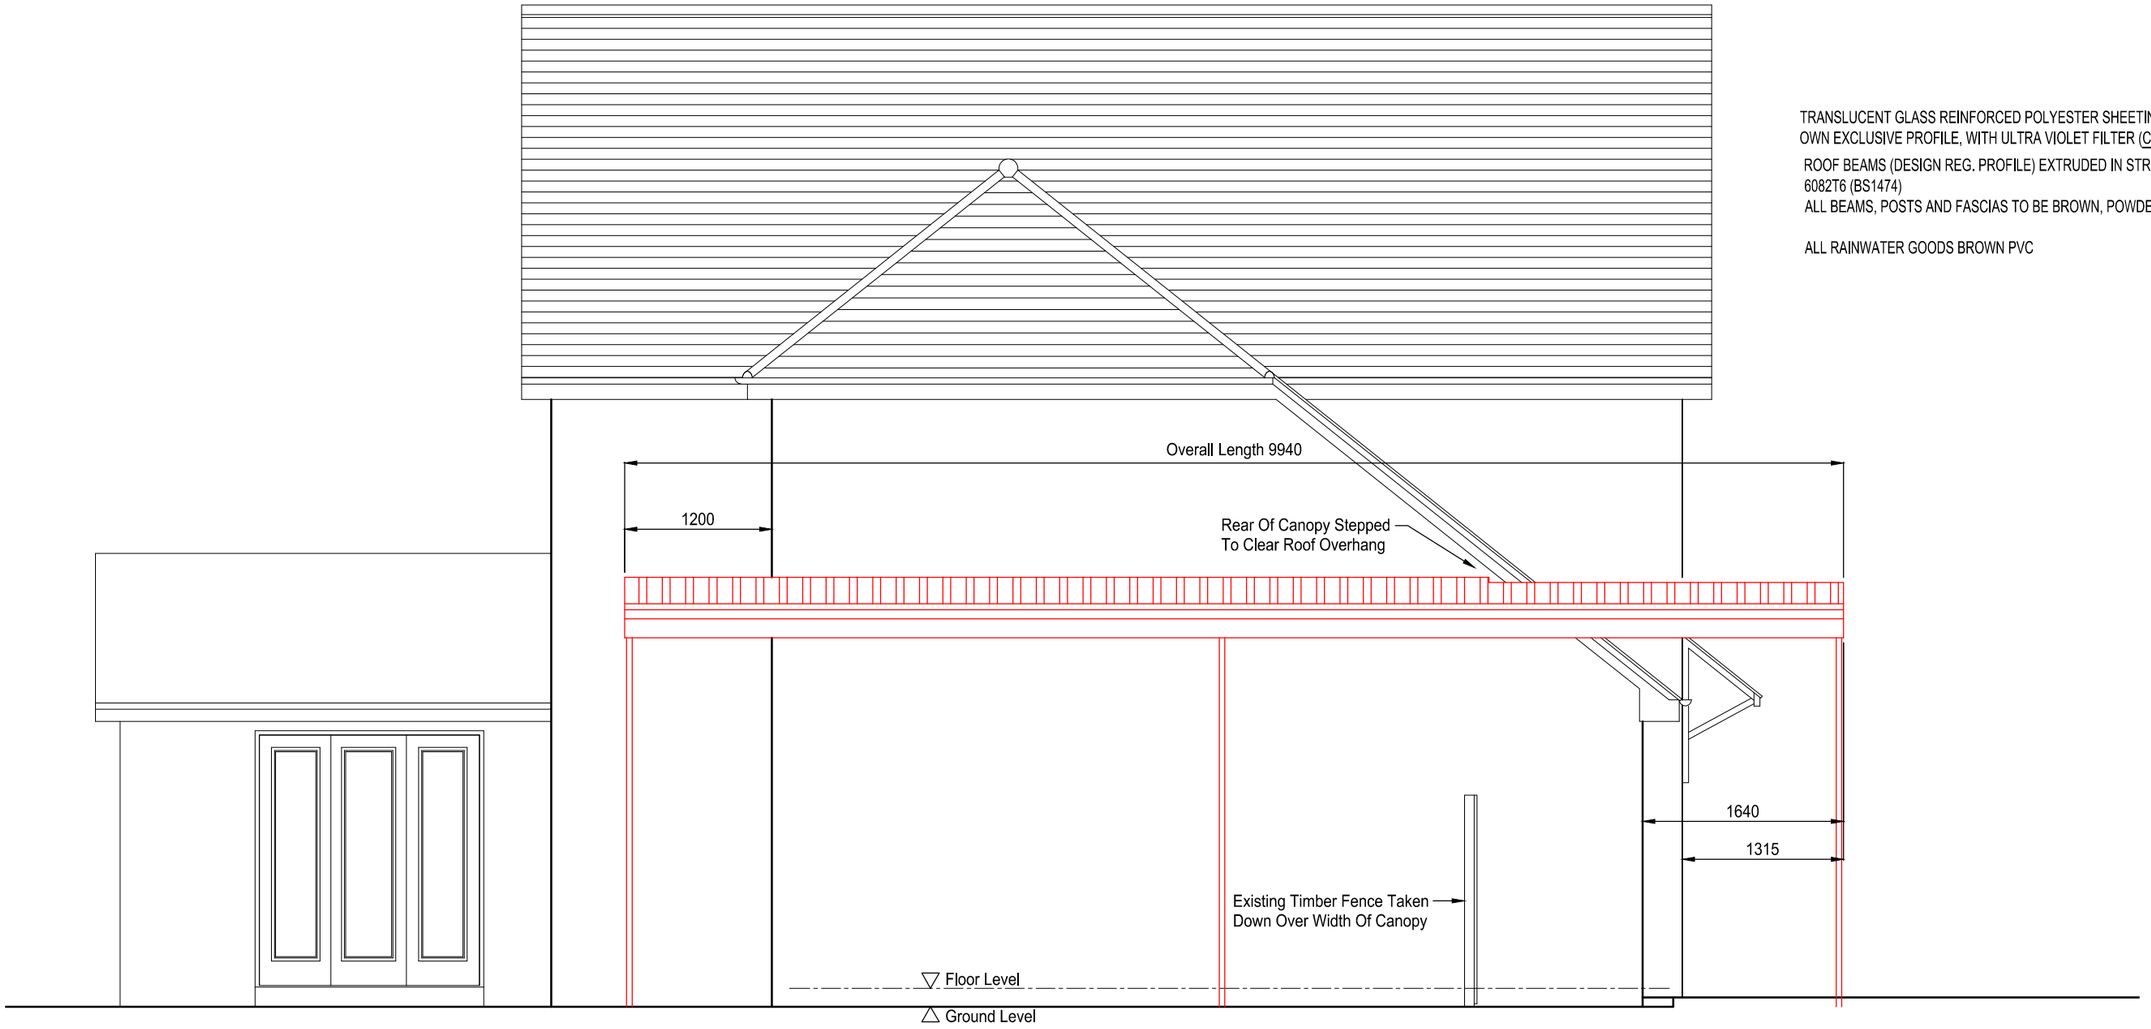

TRANSLUCENT GLASS REINFORCED POLYESTER SHEETING, FORMED IN OUR OWN EXCLUSIVE PROFILE, WITH ULTRA VIOLET FILTER (CLASS 3 FIRE RATING)

ROOF BEAMS (DESIGN REG. PROFILE) EXTRUDED IN STRUCTURAL GRADE ALLOY 6082T6 (BS1474)
ALL BEAMS, POSTS AND FASCIAS TO BE BROWN, POWDER COATED

ALL RAINWATER GOODS BROWN PVC

Proposed South Elevation
Scale 1:50

0 1 2 2.5m
Scale 1:50

MADE IN BRITAIN

123v PLC Established 1997

Drawing Title: Proposed South Elevation

Drawn By:	Date:	Scale:
WJ	07.11.21	1:50 @ A3