Details of a garage as taken from the planning approval documents. - APP/12/00342

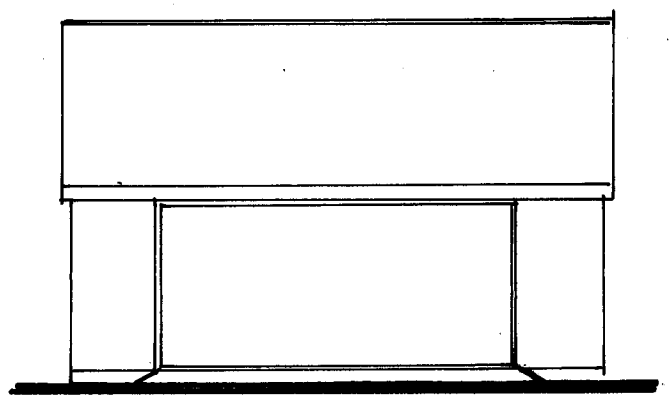

South Elevation.

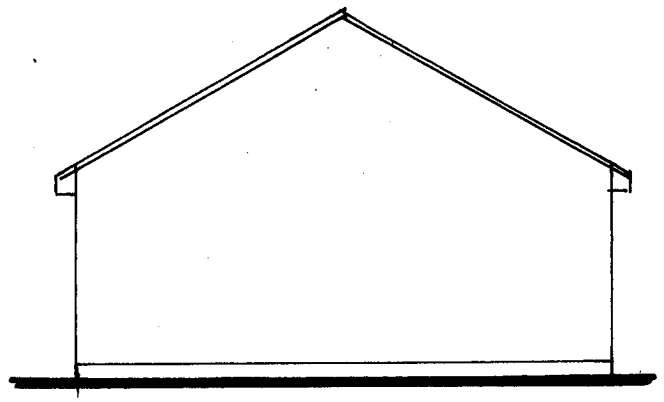

East & West Elevations

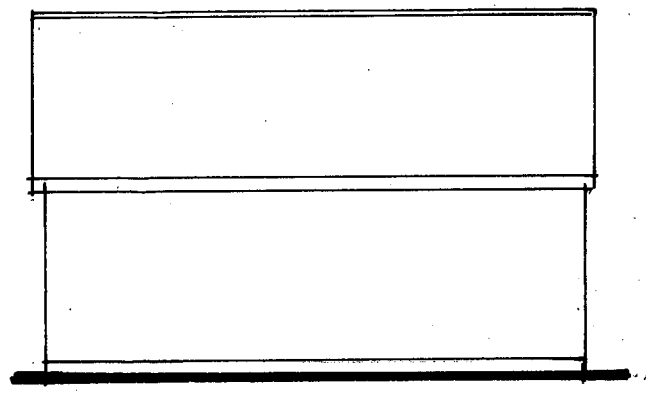

North Elevation

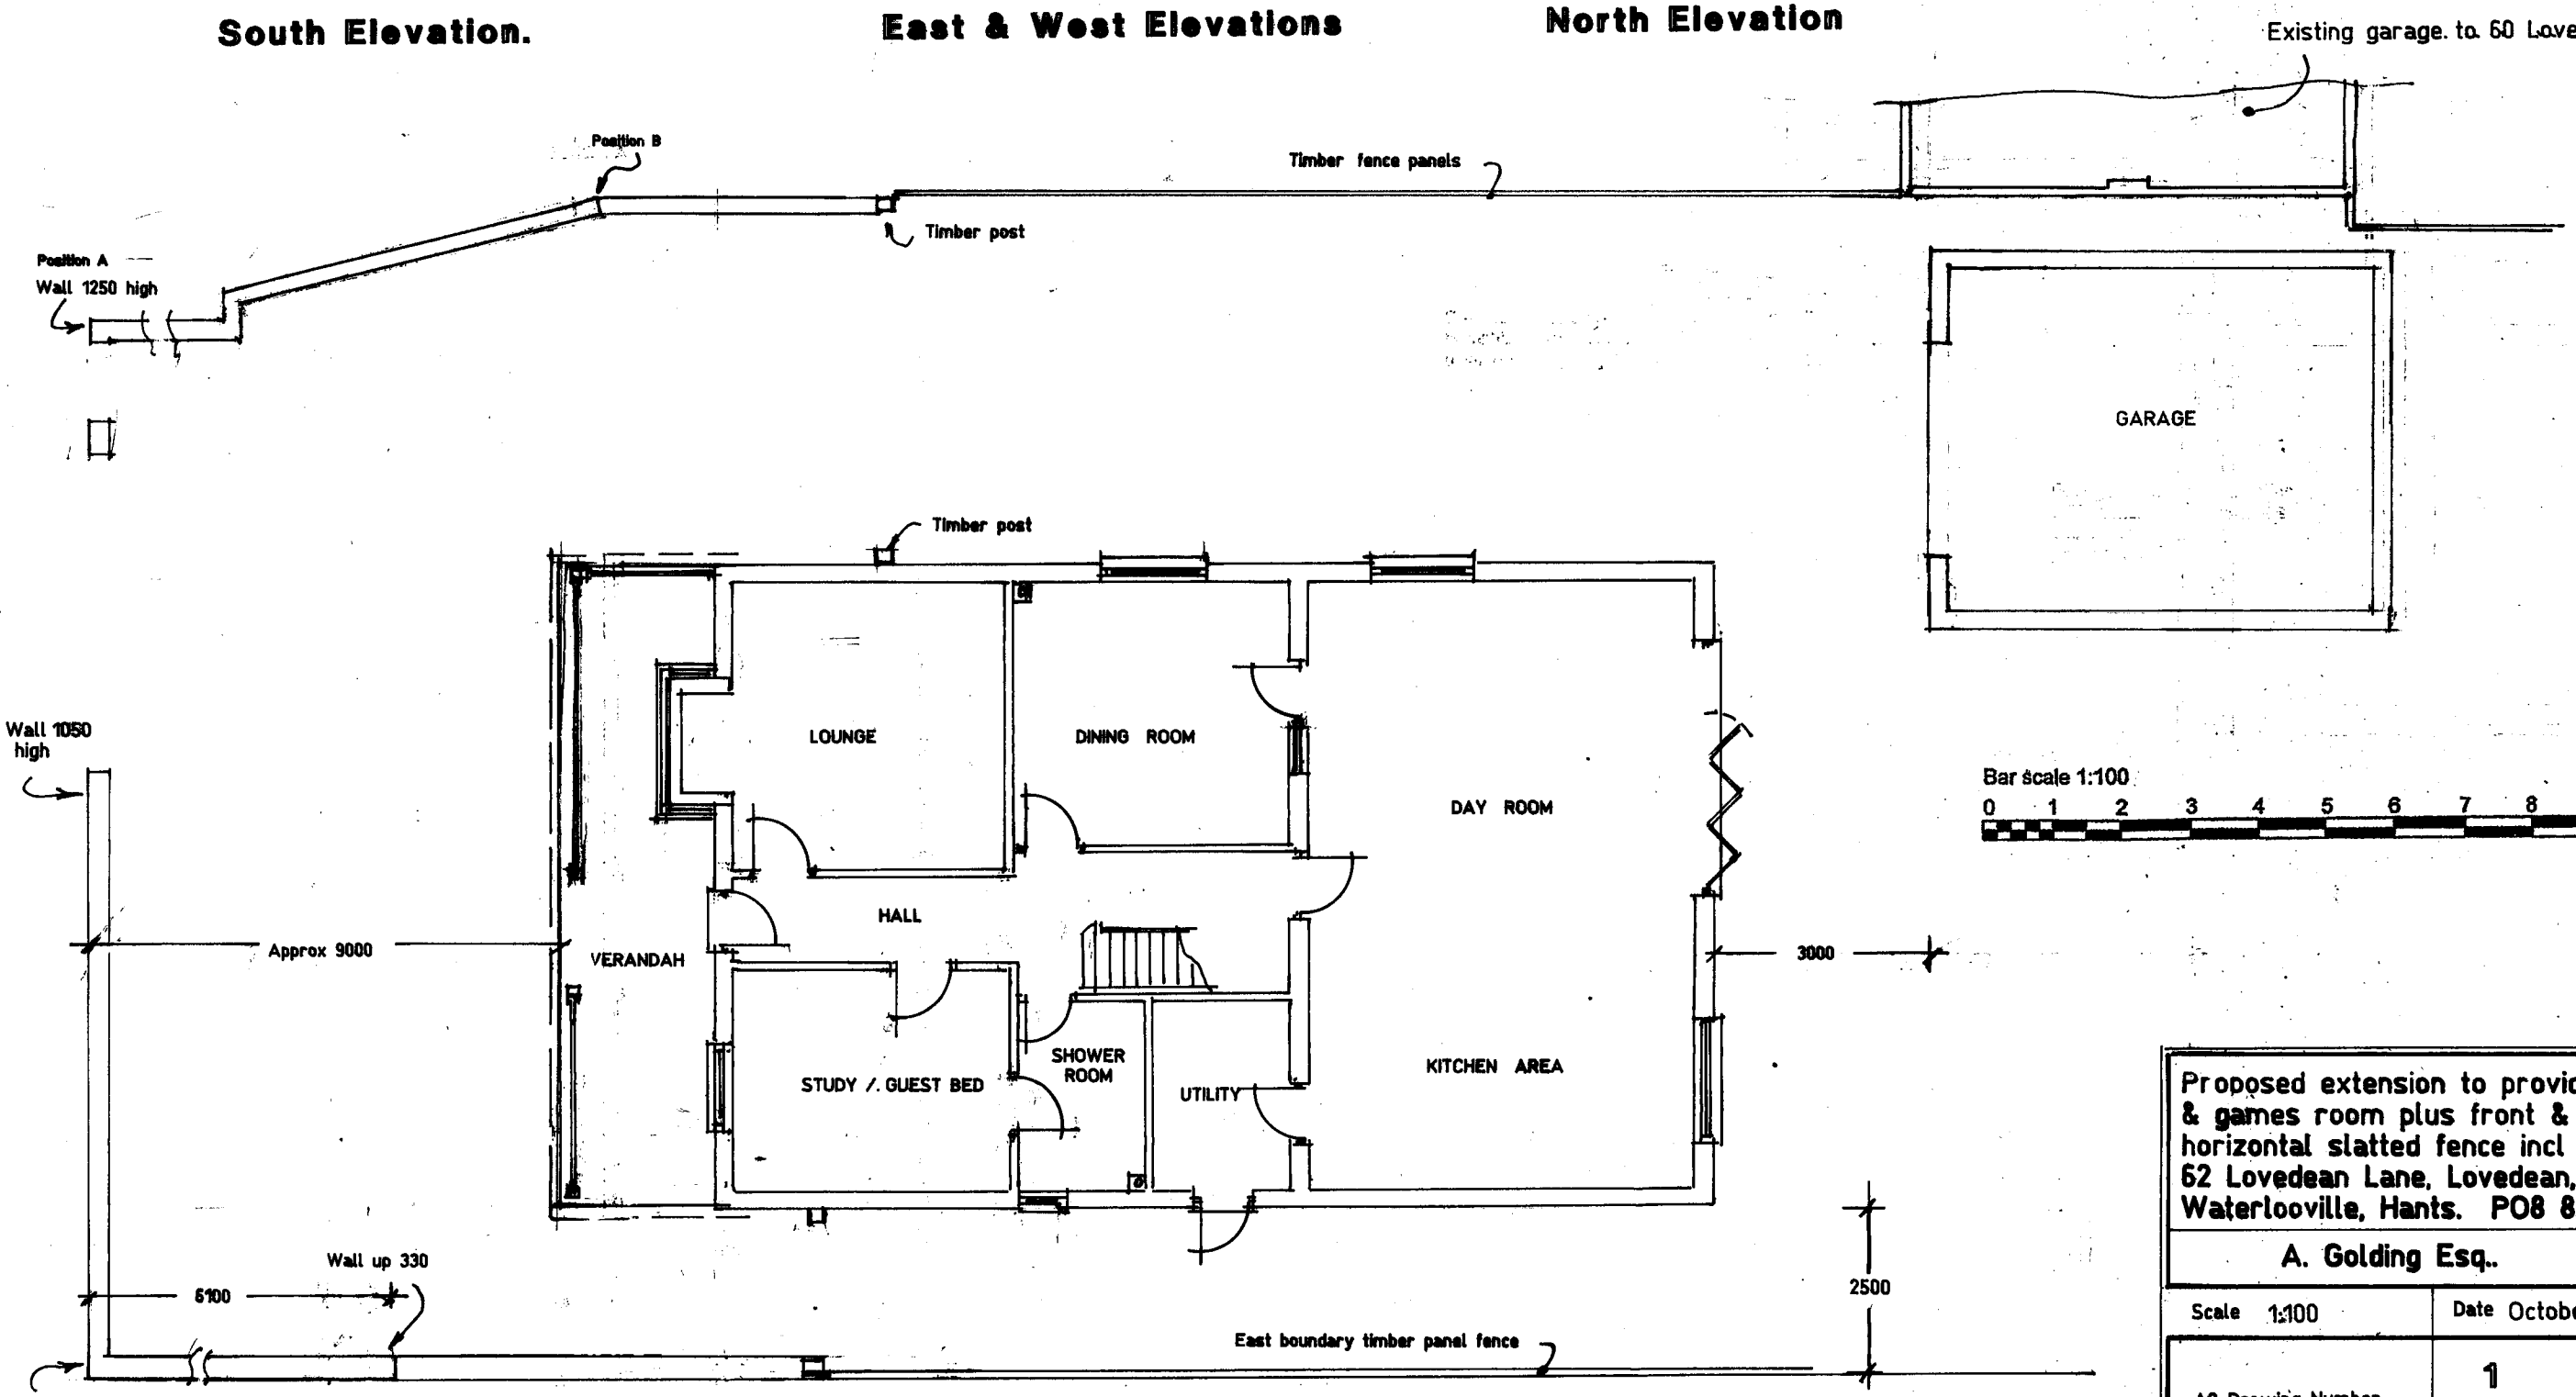

Existing Ground Floor Layout of Dwelling and Garage.

Proposed extension to provide garage & games room plus front & sides horizontal slatted fence incl gates at 62 Lovedean Lane, Lovedean, Waterlooville, Hants. PO8 8HR

A. Golding Esq..

Scale 1:100	Date October 2020
A3 Drawing Number	1
Revision	~~A~~ B C