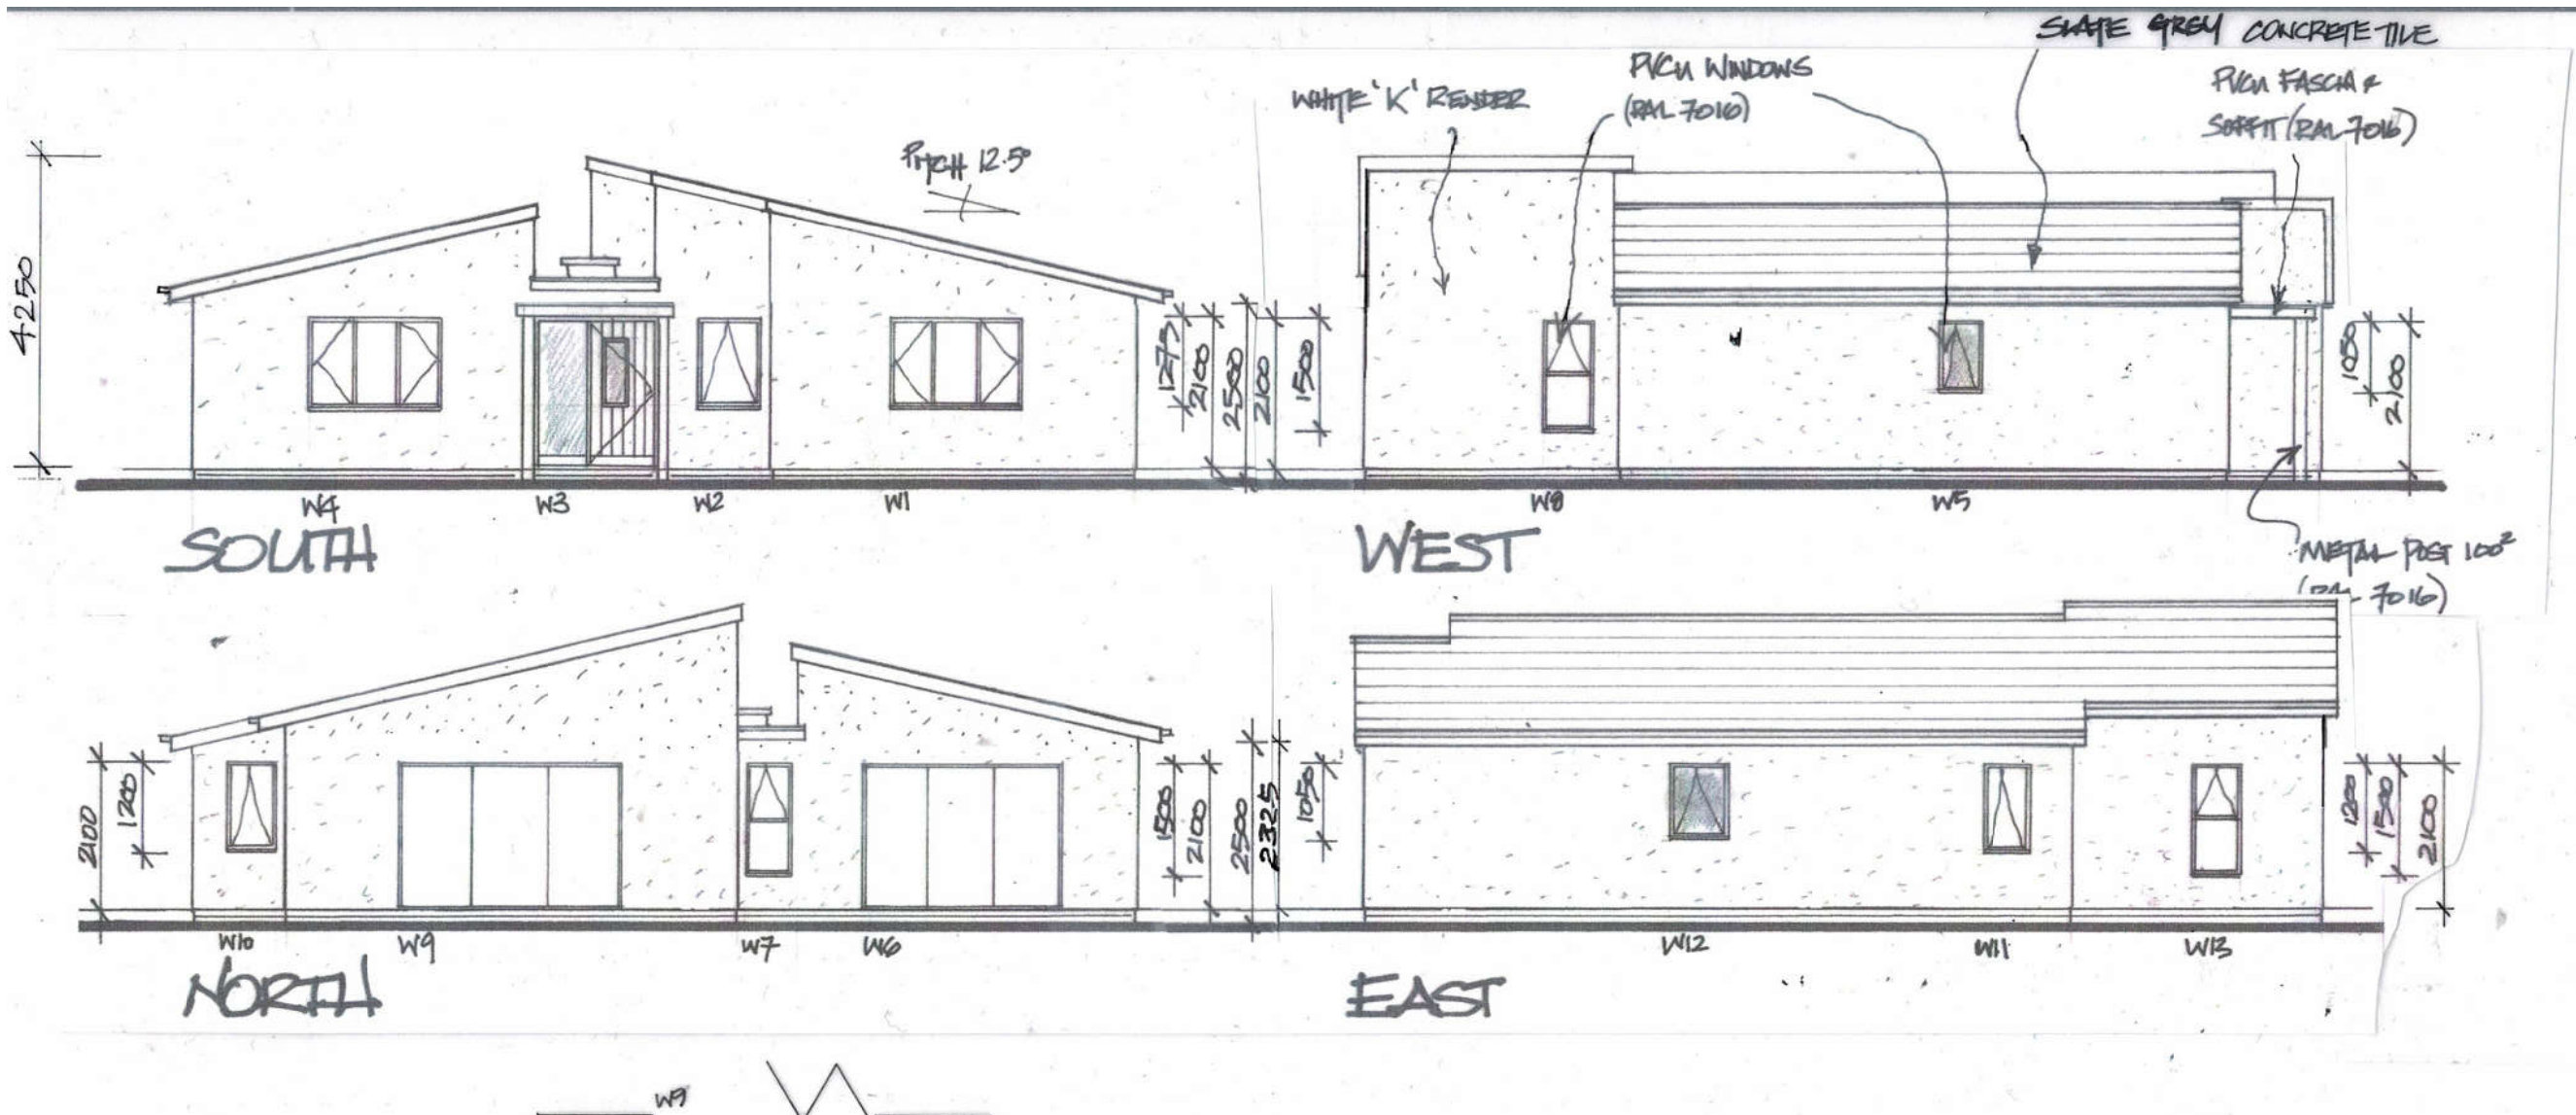

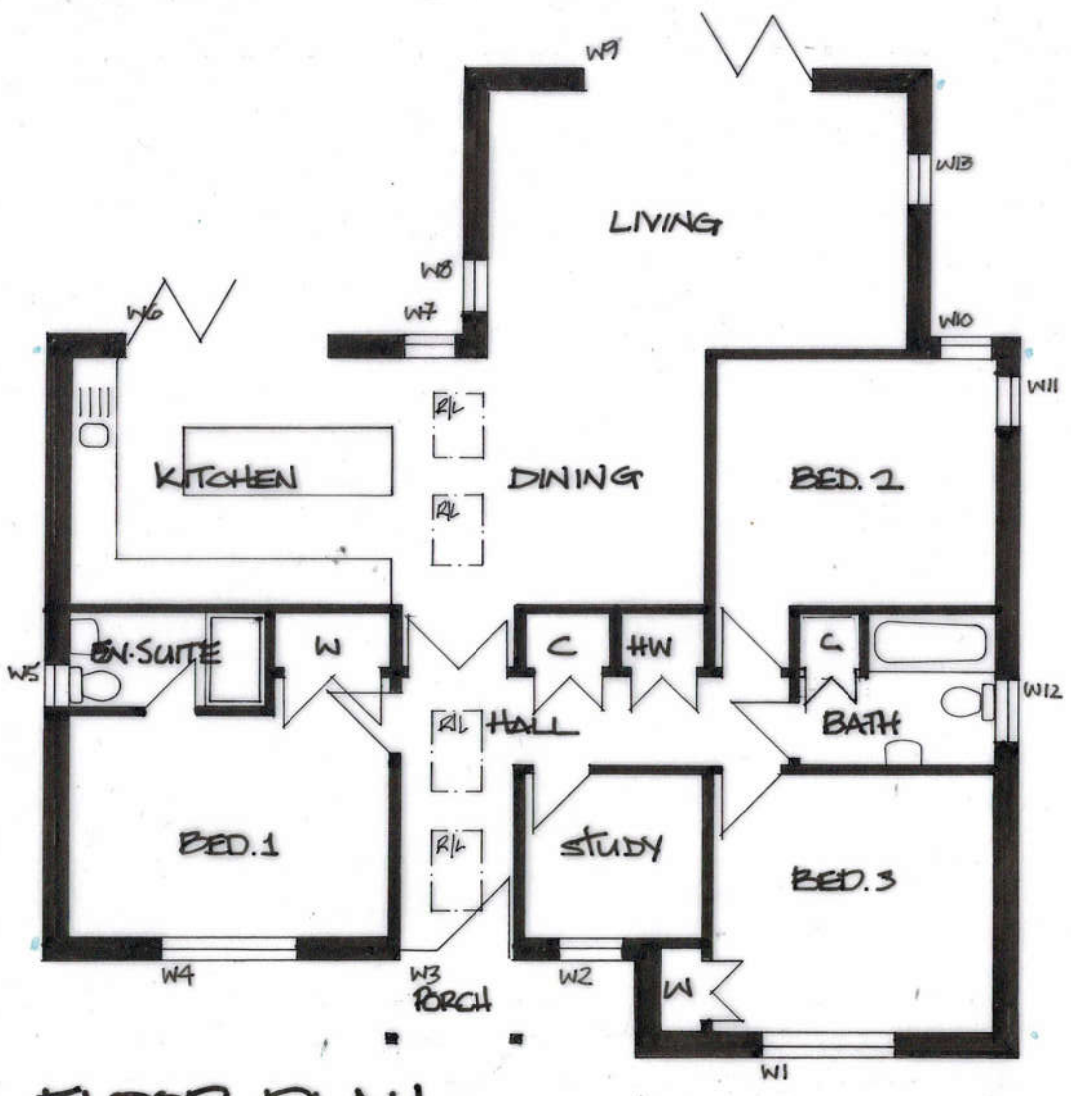

FLOOR PLAN

B	SEPT '21	MAX. ROOF HT ADDED	DT
A	SEPT. 21	ROOF PITCH INCREASED TO 12.5°	DT

DEREK TREAGUS ASSOCIATES
ARCHITECTURAL SERVICES
Tel: 07956 624094
Email: derek.treagus@gmail.com

Project	NEW BUNGALOW TO REAR OF 50 SILVESTER ROAD, WATERLOOVILLE, HAMPSHIRE.
Client	Mr Ian Williamson
Subject	Planning Drawing Proposed Floor Plan & Elevations
Date: Aug 2021	Scale: 1:100 @ A3
Rev: ~~A~~ B	Drg. No. **21/156/07**

- **Copyright reserved.**
- **All dimensions are to be site confirmed and should not be scaled unless for Planning purposes.**
- **Verify all queries with the office.**